

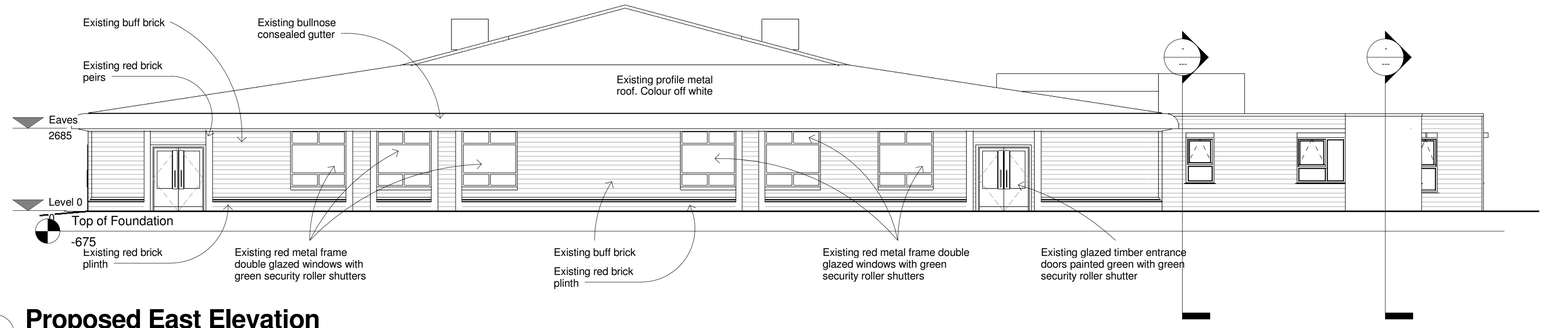



1 Proposed East Elevation
1 : 100

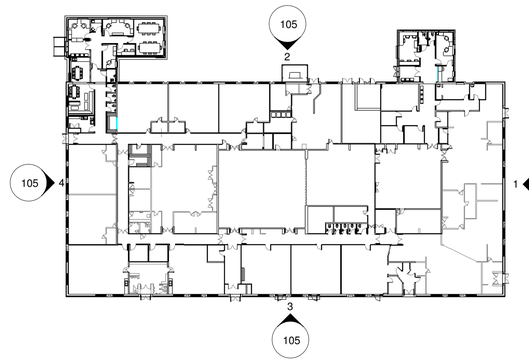


5 Proposed Elevation Location Plan
1 : 500

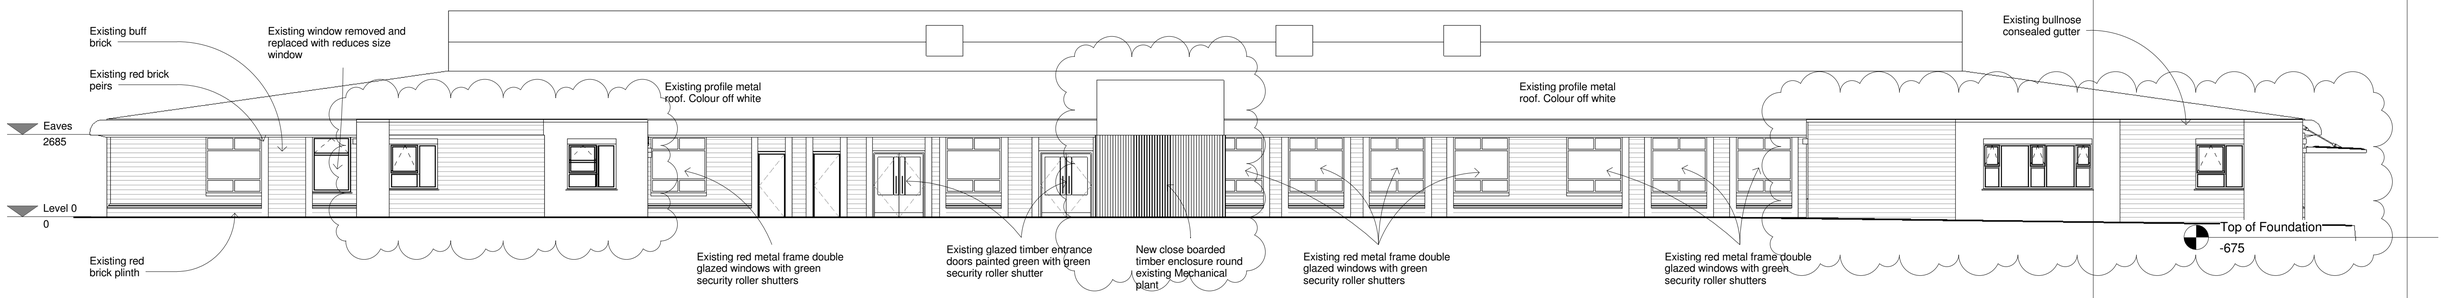

2 Proposed North Elevation
1 : 100

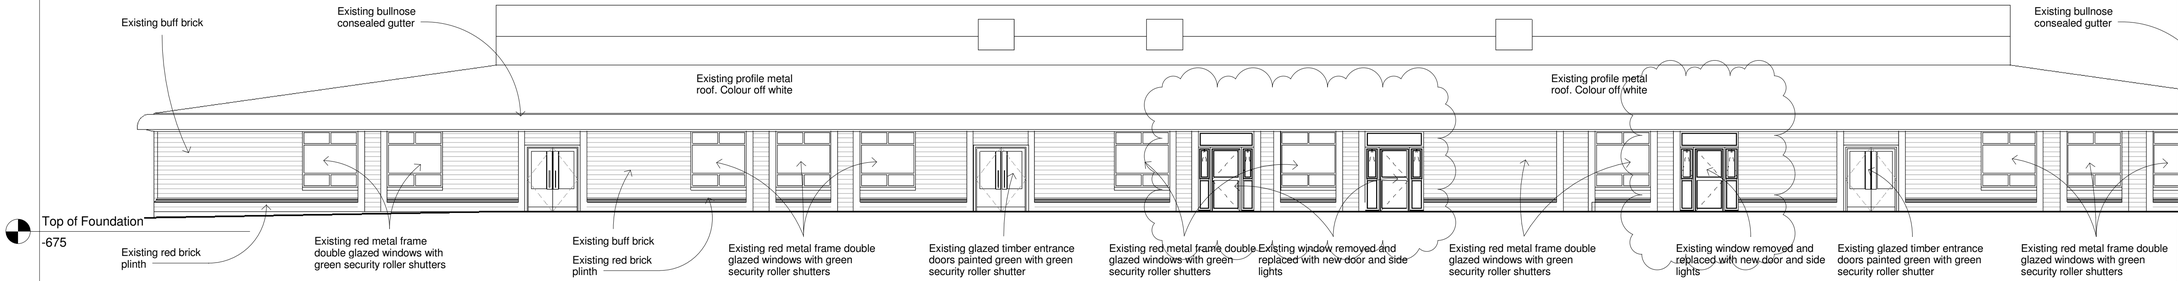

3 Proposed South Elevation
1 : 100

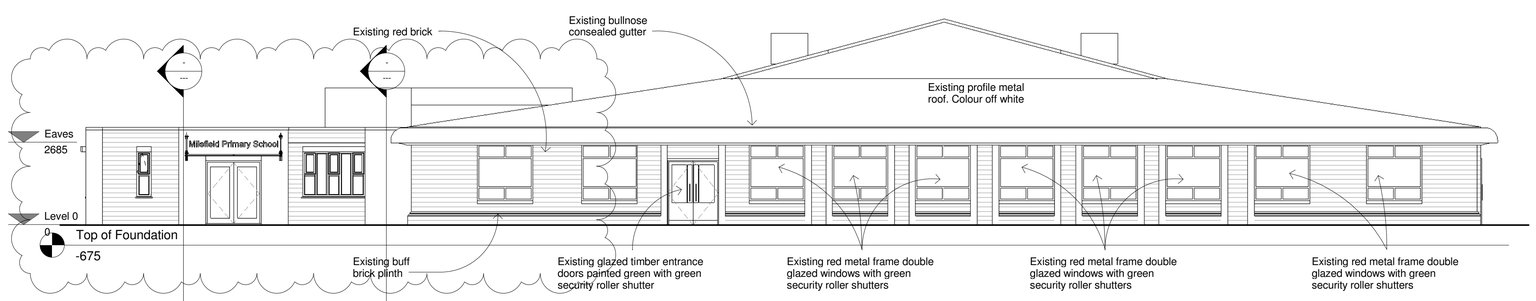

4 Proposed West Elevation
1 : 100

Responsibility is not accepted for others scaling from this drawing. Do not scale from this drawing use written dimensions only

This drawing is produced for use in this project only and may not be used for any other purpose. NPS Property Consultants Ltd accept no liability for the use of this drawing other than the purpose for which it was intended in connection with this project as recorded on the title block fields 'Purpose of Issue' and 'File Status Code'.
This drawing may not be reprduced in any form without prior written agreement
Crown Copyright & Database Rights (2014) Ordnance Survey (100022264)

ORIGINAL SIZE A1

NOTES

Revision	Revision Description	Date
3	Windows, Elevations amended. colour added. Spandrels refined	09/12/2016
2	Windows to School extension amended. Extension internal layout amended to client request	29/11/2016
1	First Issue	15/11/2016

Comment

REV	DRAWN	DATE	CHECKED	DATE	APPROVED	DATE

nps group
NPS Barnsley LTD
Gateway Plaza, Sackville St, Barnsley, South Yorkshire, S70 2RD. TEL:01226 774605.
EMAIL: barnsley@nps.co.uk WEB: www.nps.co.uk

CLIENT
Education

PROJECT
Milefield Primary School Extension & Reorder

TITLE
Proposed Elevations

SCALE	DISCIPLINE	PROJECT NR
As indicated	Architecture	16-1-1205

FILE / DRAWING NAME	REV CODE
NPS-DR-A 105	P3

STATUS CODE	PURPOSE OF ISSUE	DRAWN
S2	Planning	LS

© COPYRIGHT NPS GROUP 12/12/2016 12:59:48