

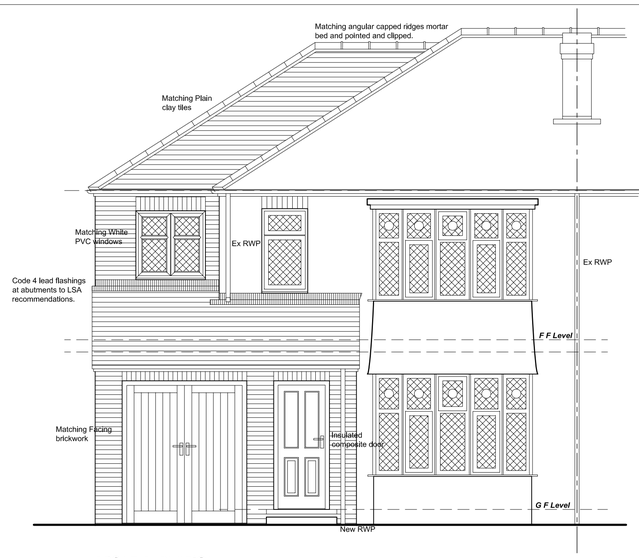



FRONT ELEVATION

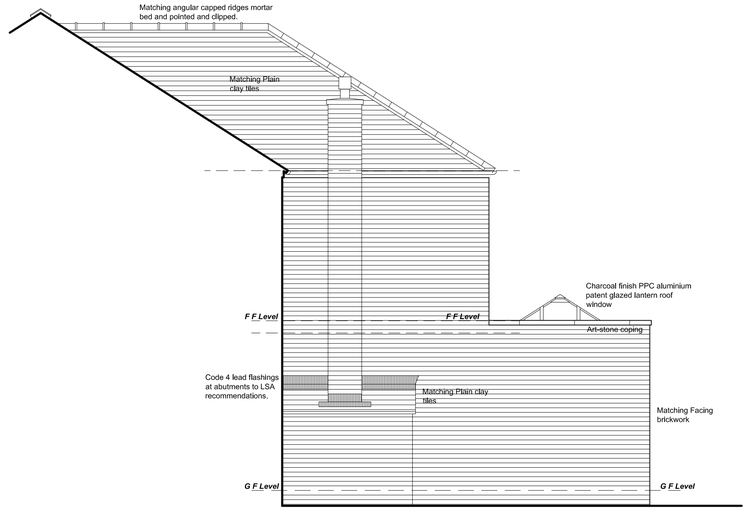


SIDE ELEVATION R

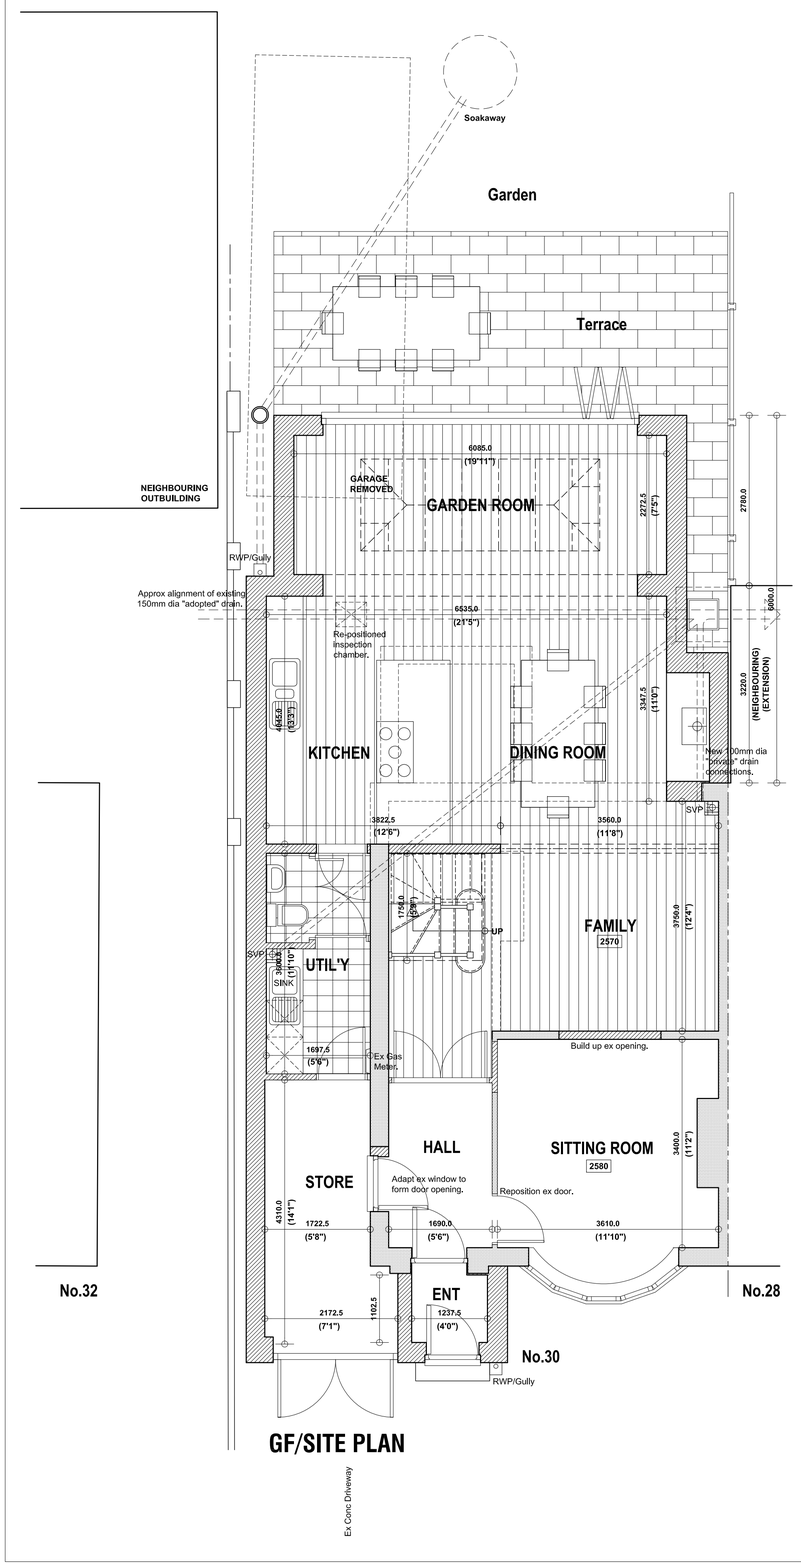


GF/SITE PLAN

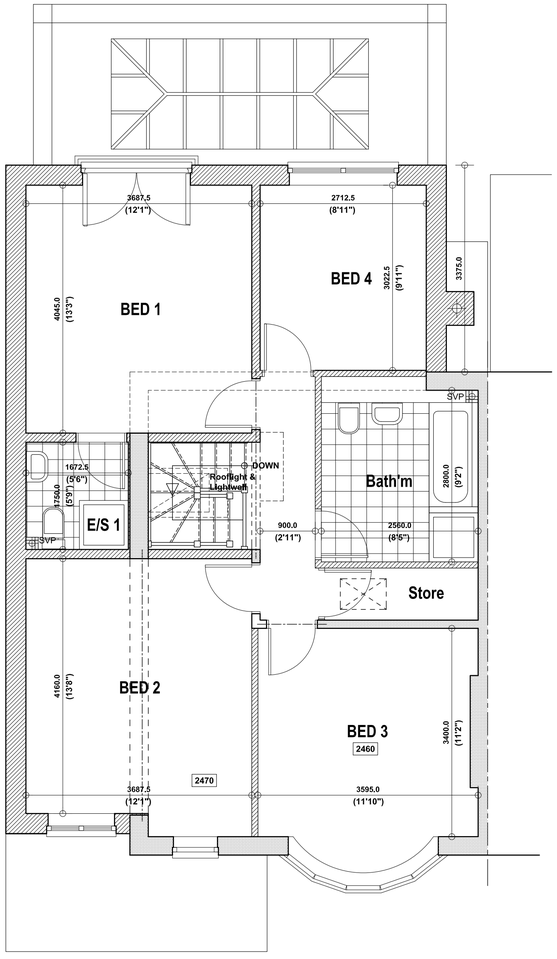

FIRST FLOOR PLAN

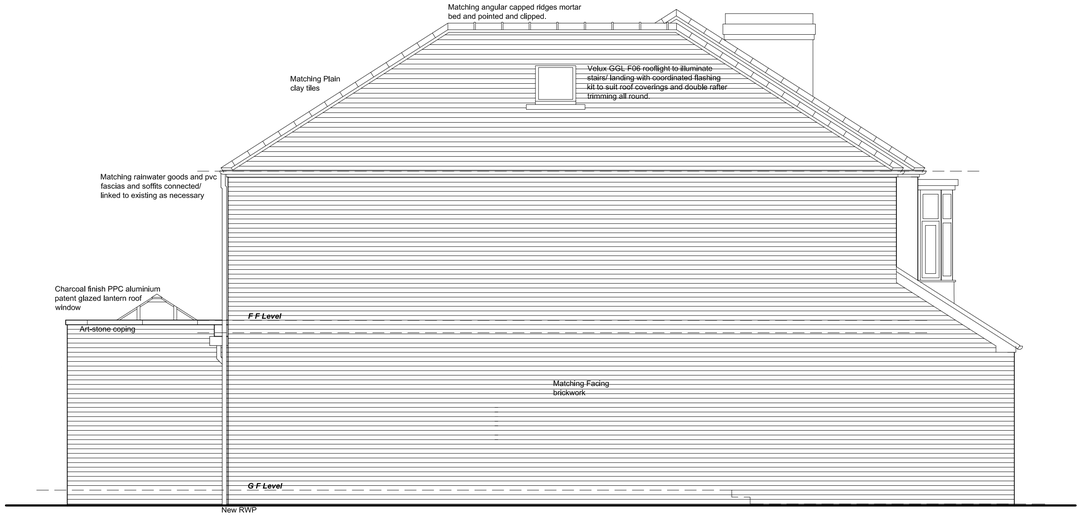

SIDE ELEVATION L

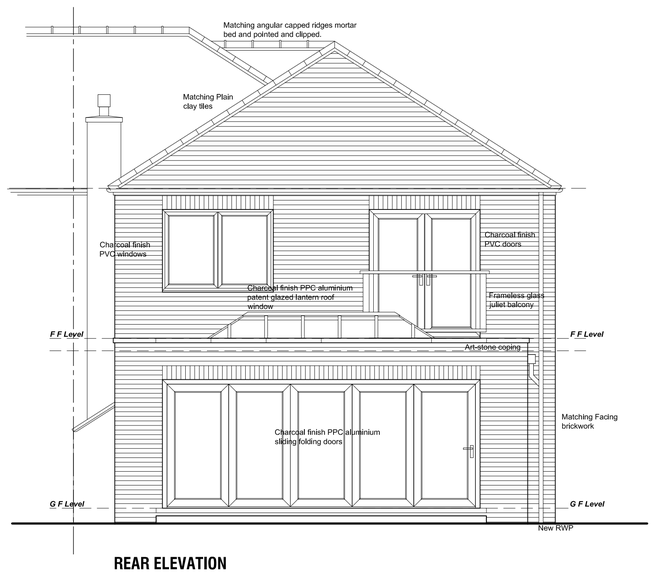

REAR ELEVATION

Revision	Date.	Description.
A	05/04/2016	Roofflight In lieu Sun-tunnels.

PROPOSED ALTERATIONS & EXTENSIONS, 30 WOOD WALK, WOMBWELL, BARNSLEY, S73 0NG.

DESIGN PROPOSALS

Plans & Elevations.

Robert Brett & Amy Batley.

Building Design Services

JE Architectural Ltd
23 Windmill Road, Wombwell,
Barnsley, S73 8PW.
Tel: 01226 754507
Email: jealtd@btconnect.com

This drawing and the copyright is the Architectural Company's property and maybe used or reproduced only by agreement. All Dimensions in Millimetres Unless specified otherwise and subject to verification on site.

Scale:1:50 @ A1	Date: MARCH 2016
Ref: 201521	Drwg No: 02

0 cm | 2 cm | 4 cm | 6 cm