

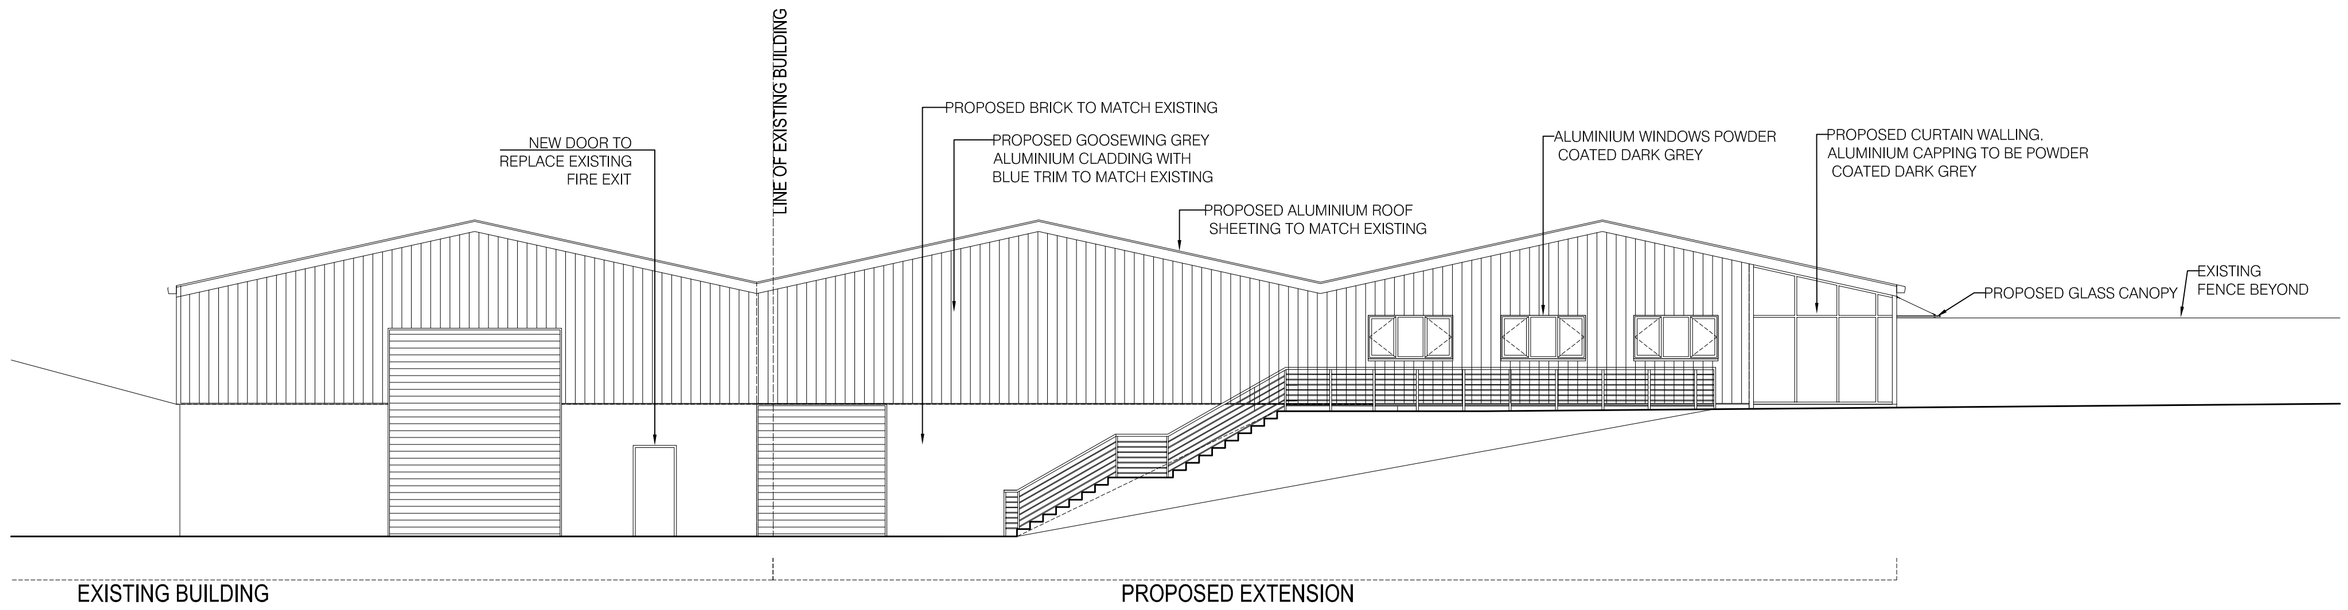


SOUTH WEST ELEVATION

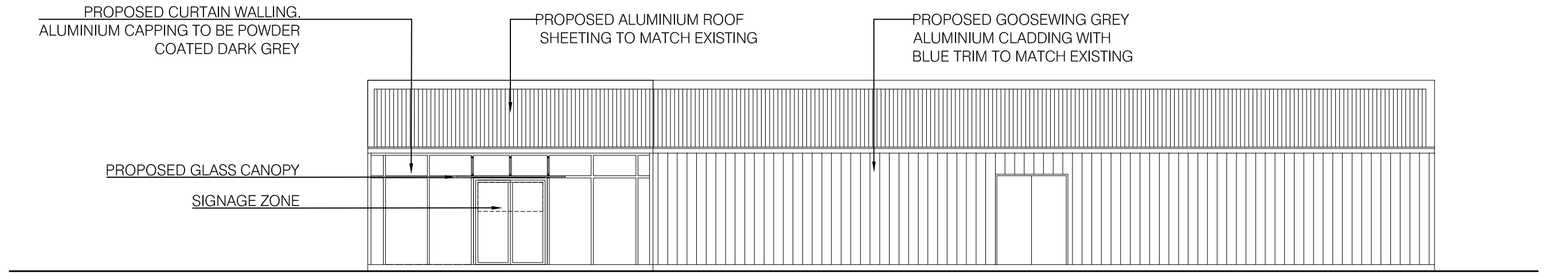

SOUTH EAST ELEVATION

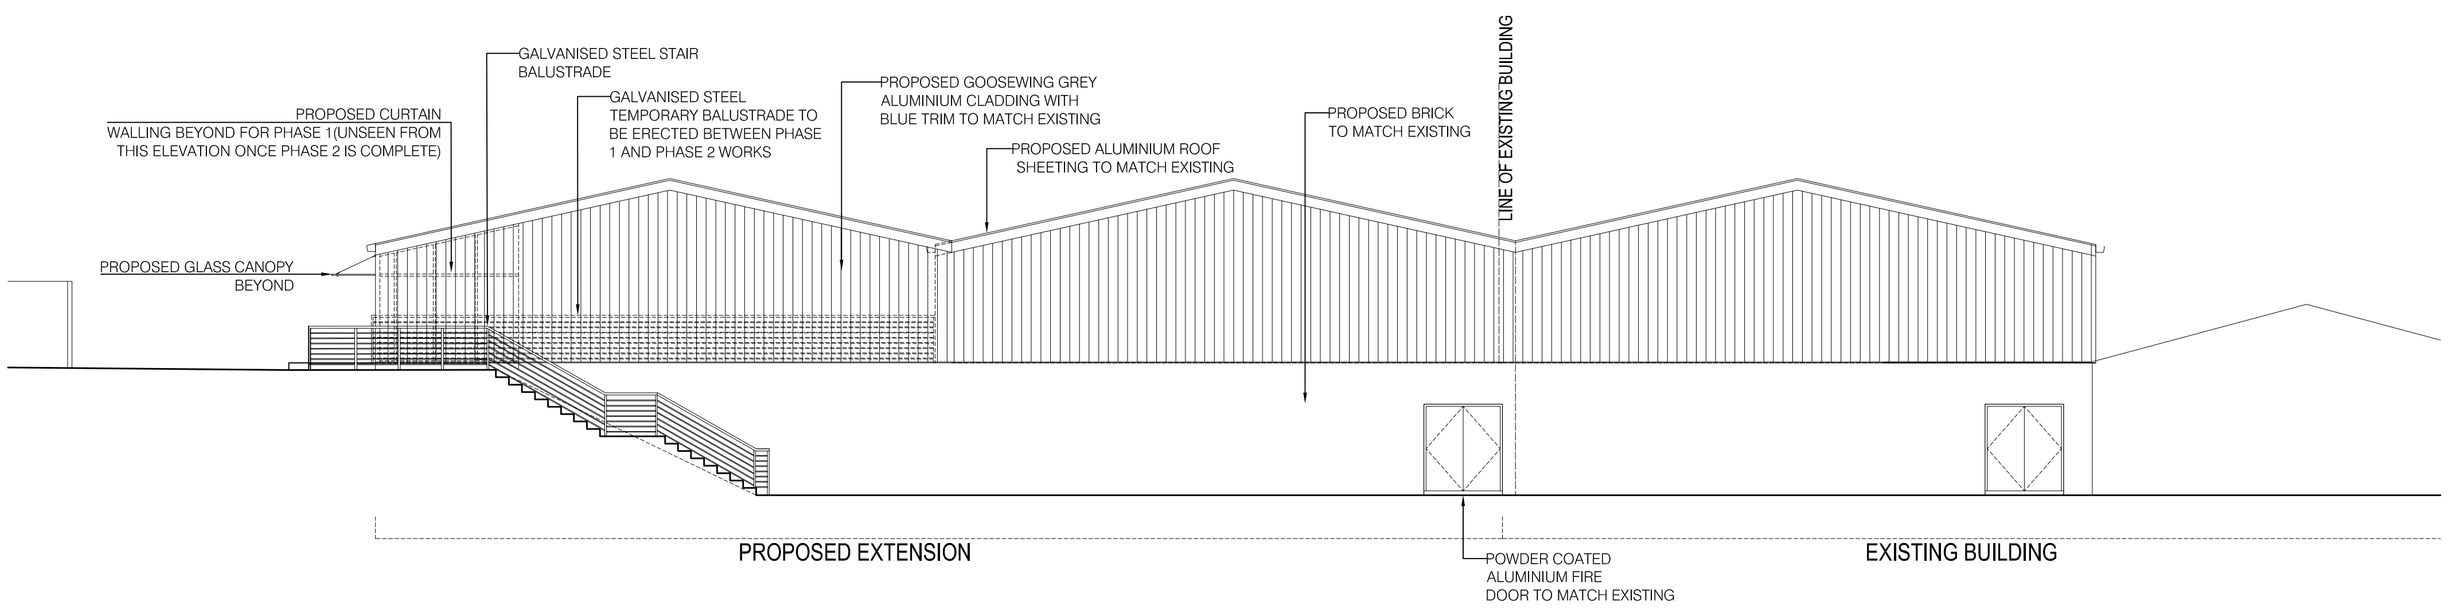

NORTH EAST ELEVATION

NOTE

1. Refer to figured dimensions, do not scale
2. The contractor must report any discrepancies to the Architect
3. All dimensions must be checked on site before proceeding
4. The Architects disclaim responsibility for variations made from this drawing without their written consent
5. Please ensure that there have been no additional revisions to this drawing before starting work
6. All products are to be used strictly in accordance with the manufacturer's instructions

Revisions

guy taylor associates
ARCHITECTS

top lock studio - navigation yard - newark - notts - NG24 4TN

T - 01636 605100 E - info@guytaylorassociates.co.uk

Client
Mr G Haworth

Project Title
New Felt Factory
Whitby & Chandler Ltd

Drawing Title
Proposed Elevations

Scale	1:100 at A1	Job No	27.1120.2
Date	June 2015	Dwg No	102
Drawn	LAF	Rev	-

This design and drawing is the copyright of Guy St John Taylor Associates Limited and may not be reproduced in any form whatsoever without prior written consent. Issue of the drawing does not impart any real ownership or rights over the content.