

GROUND FLOOR.

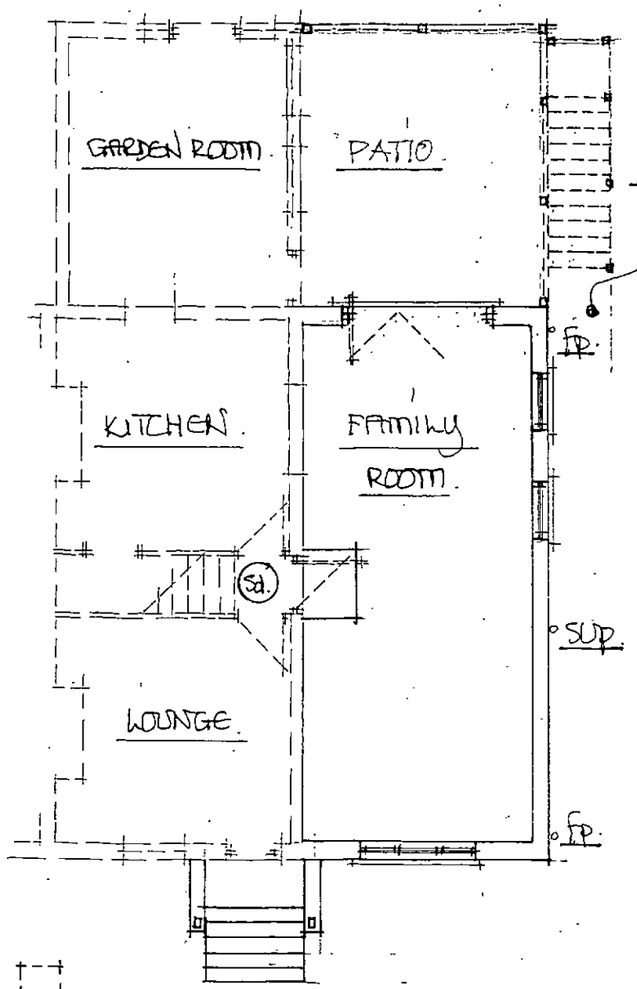


pathways to client's choice.

FIRST FLOOR.

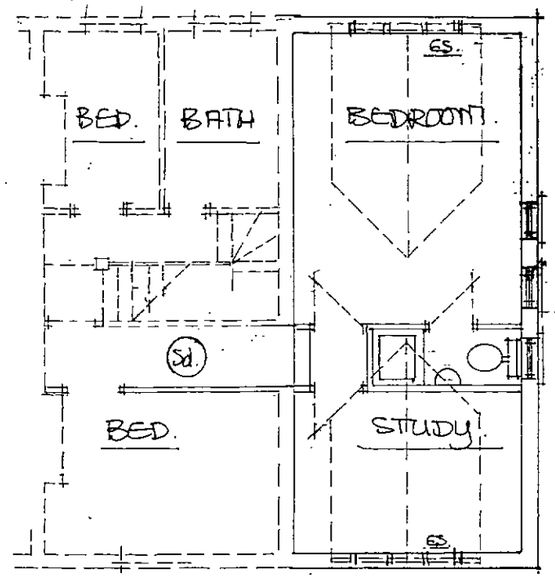

SECOND FLOOR.

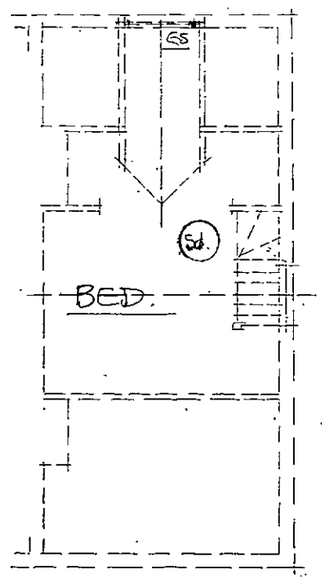

(Sd) shows ceiling mounted smoke detectors wired back to fuse bd - interlinked + battery back up - detectors fitted 300mm min from wall junctions + light fittings

ES shows fire safety escape sash 750mm min high x 450mm min wide to open thro' 90° - bottom of sash between 800/1100mm above floor level.

all electrical works to be carried out by a person qualified by a competent persons scheme who shall provide a completion certificate for the local BCO.

all heating works are to be carried out by a person who is a member of the current gas safety registration scheme.

bi-fold door + any glazing within 800mm of floor level to have factory etched safety glazing with marks clearly visable in frame


matching tiles

cage 600 above sills

matching frames


matching bwk + features

guarding 1m high 99mm max gaps to ballustrades handrail 900 above pitch line 200 rise 230 going

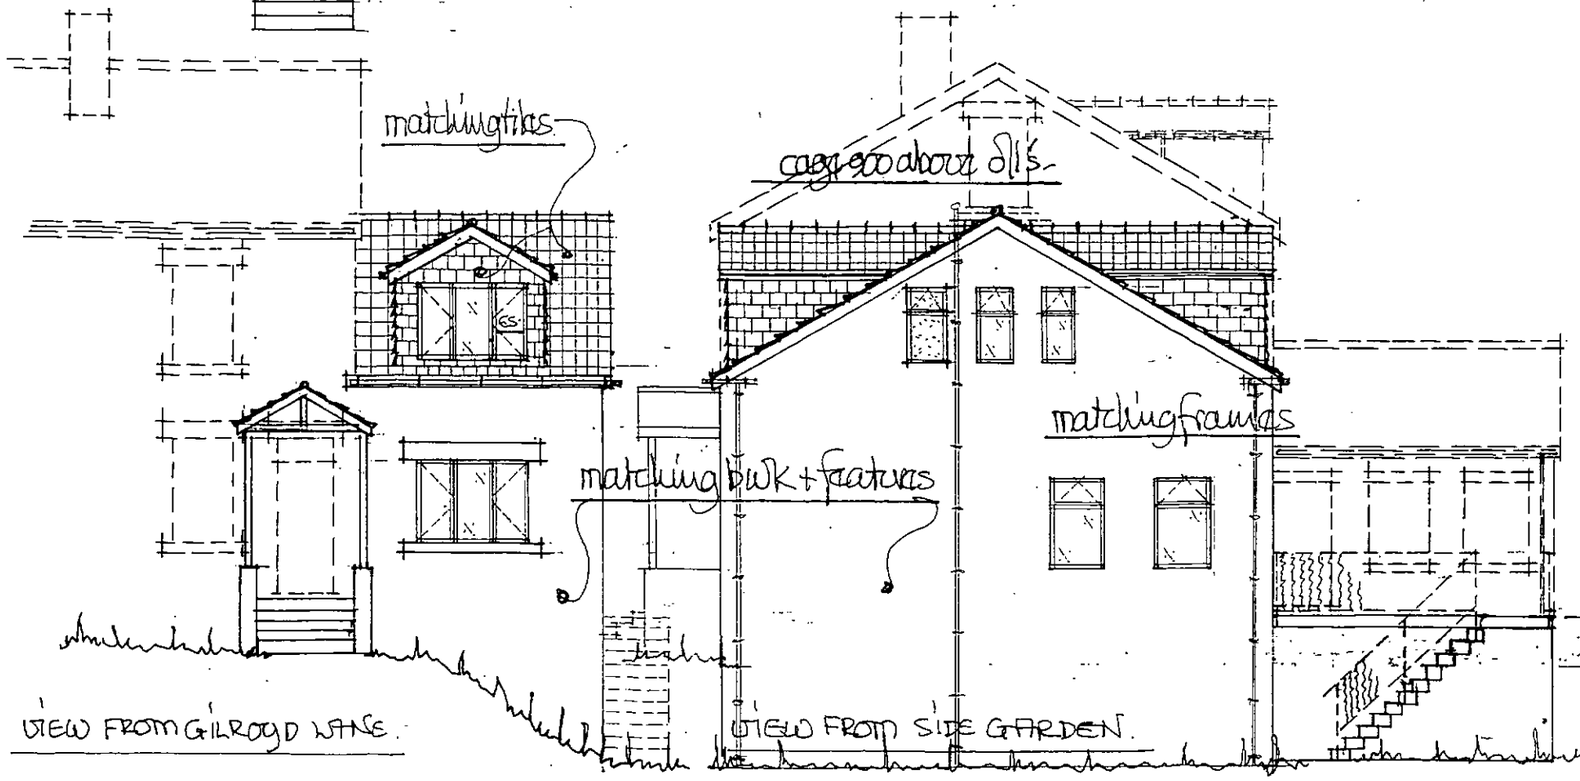


VIEW FROM GILROYD LANE.


VIEW FROM SIDE GARDEN.

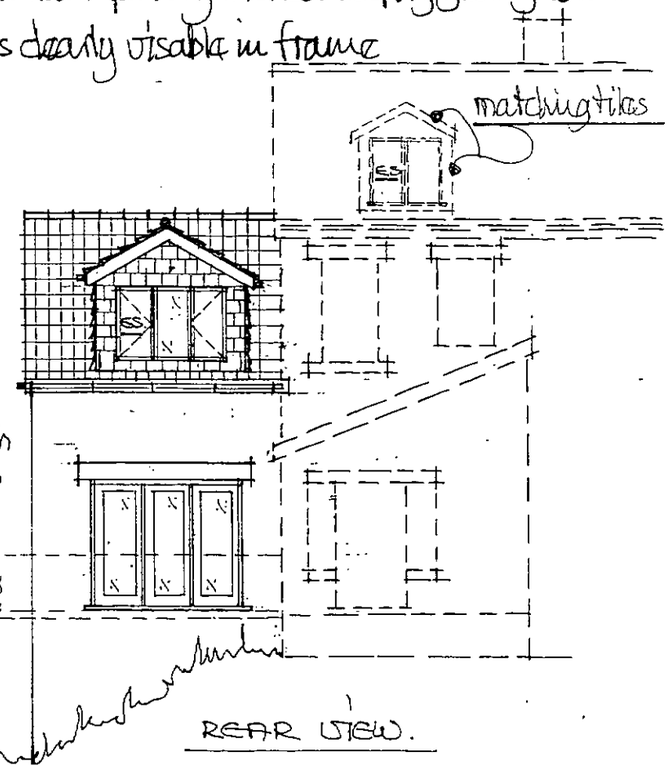

REAR VIEW.


site plan. scale 1:500m.

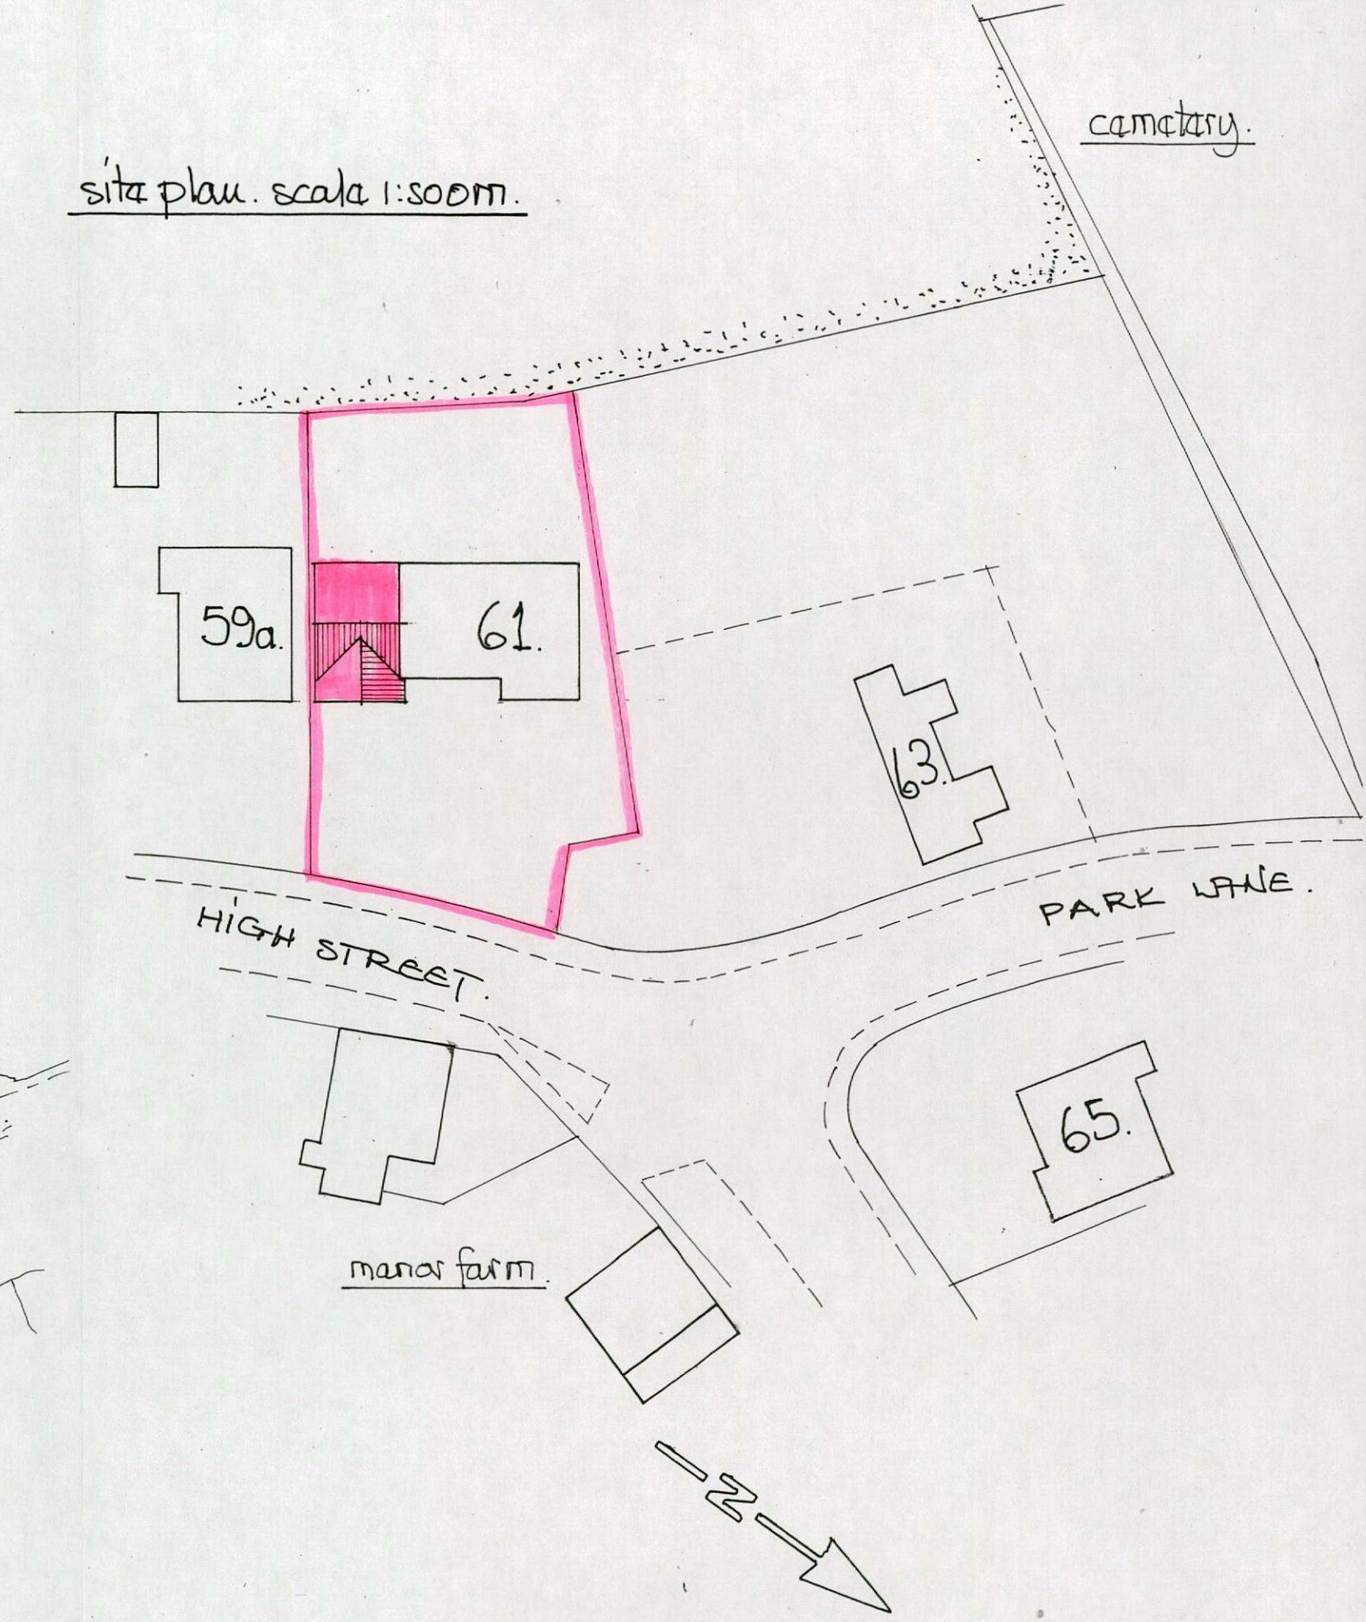

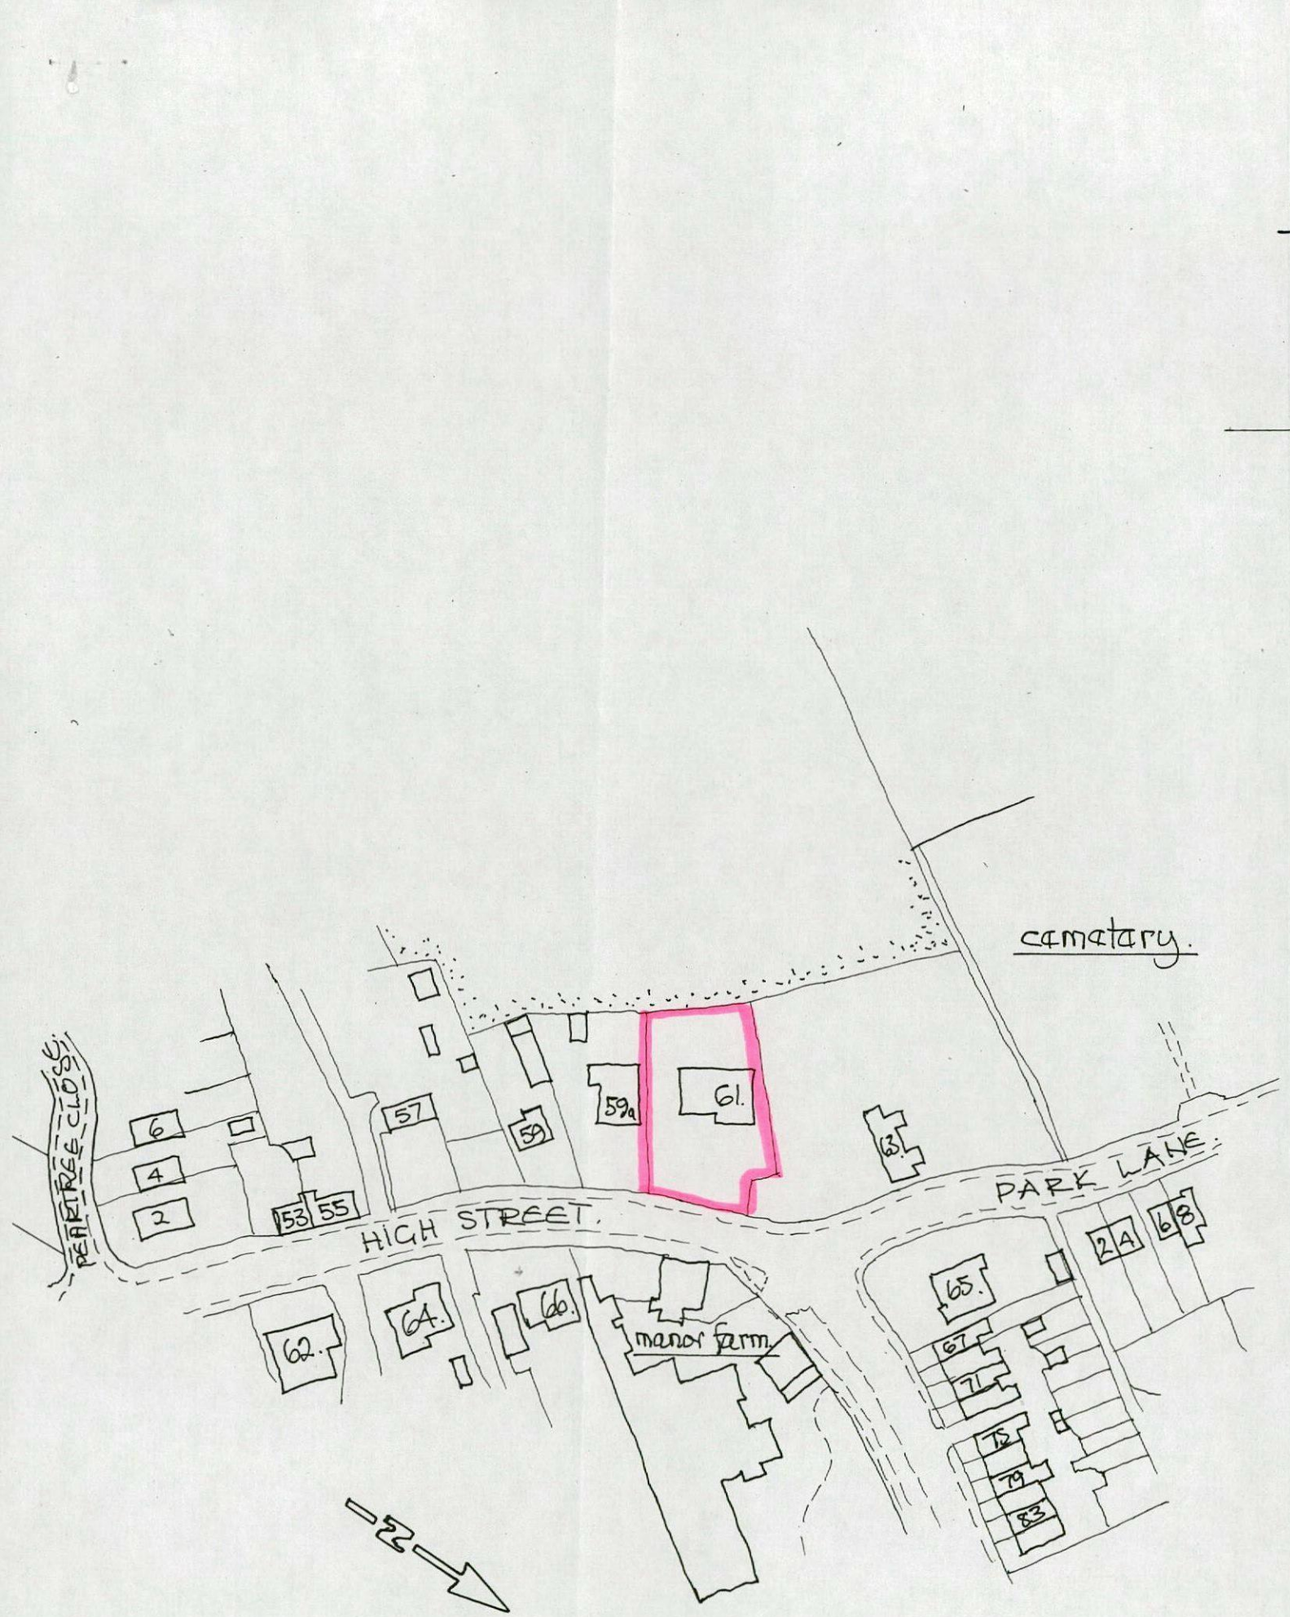


location plan. scale 1:1250.

floor plan.

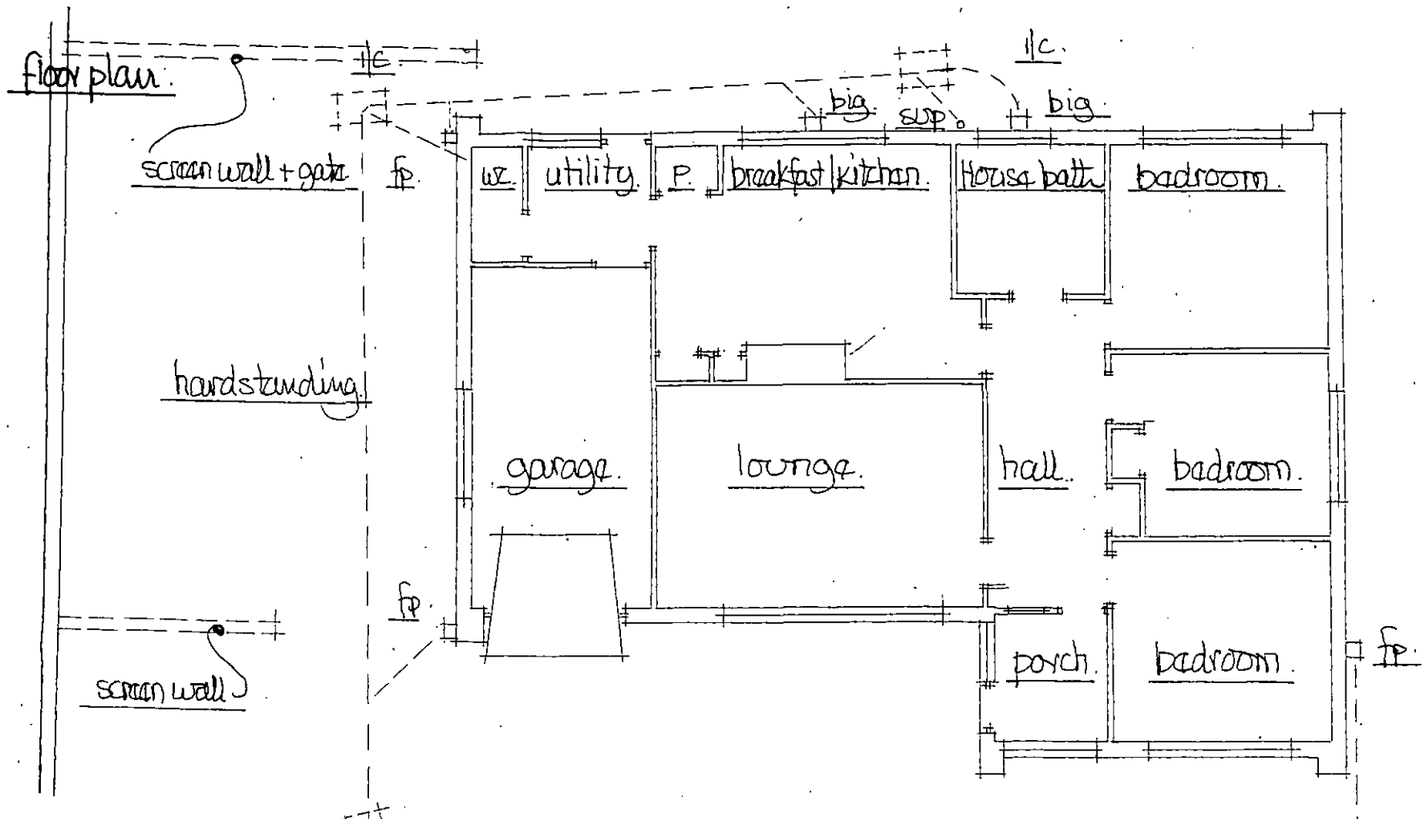


survey details for no 61 High Street
Great Houghton Barnsley S72-0AT.
for
mr Brian Jones.

scale 1:100 metric.

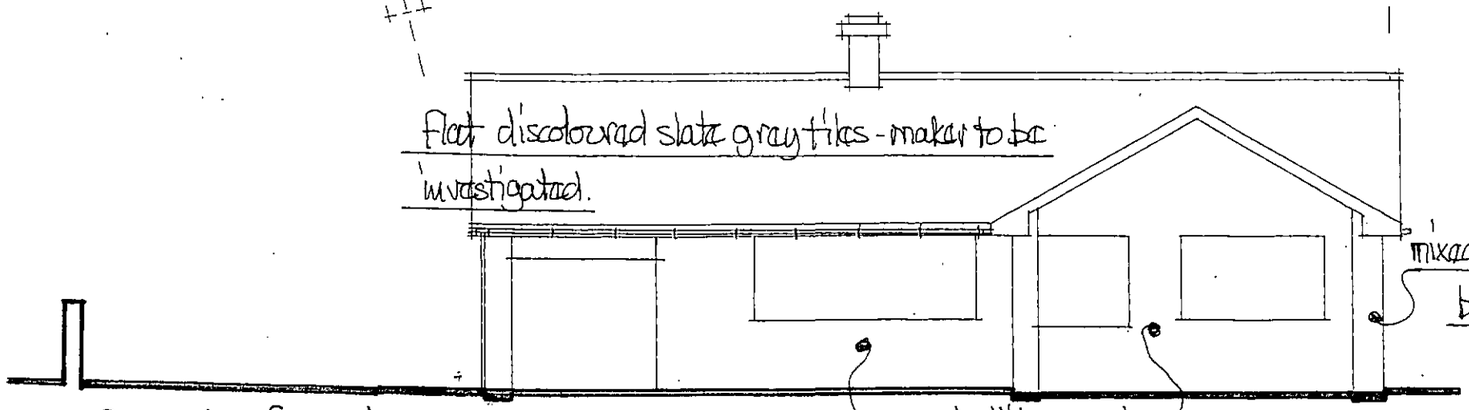

front view from High Street.

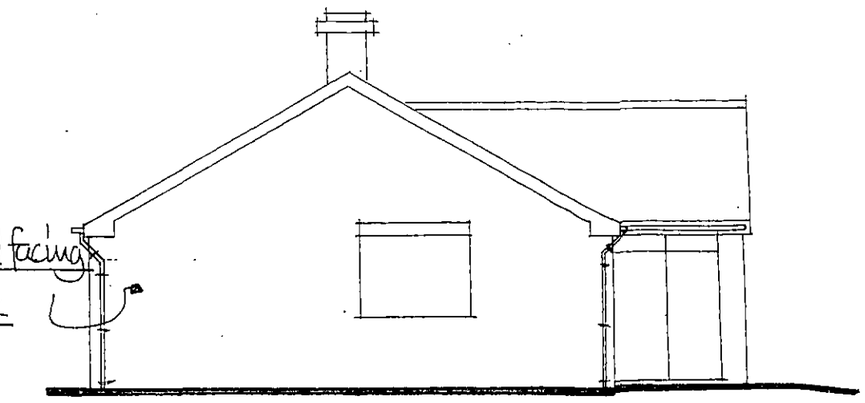

side view from hardstanding + no 59a
side view from no 63.

rear view from rear garden area.

