
Drawing No.	Rev No.
MRH002 -008	



PROPOSED REAR ELEVATION
SCALE 1:100 AT A3

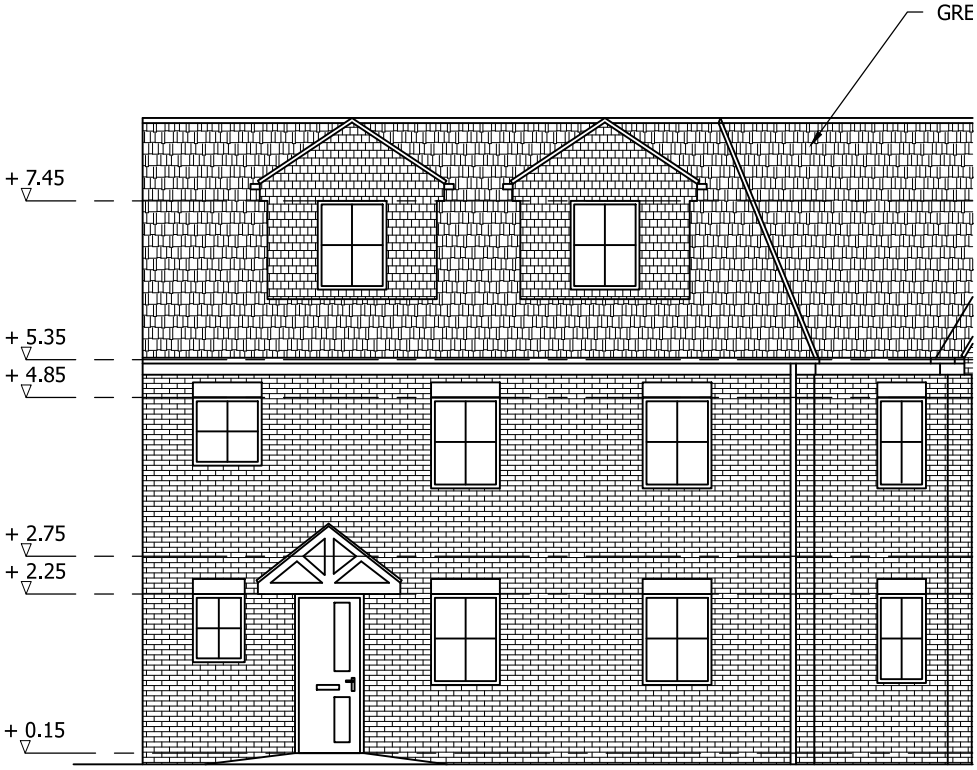

PROPOSED FRONT ELEVATION L
SCALE 1:100 AT A3