



ELEVATION FROM CEMETERY ROAD

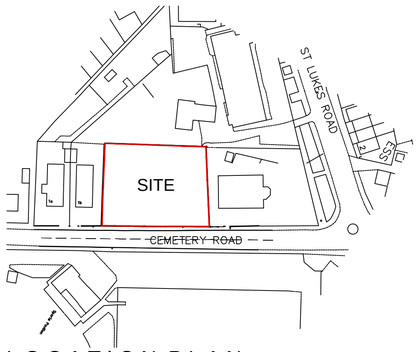


LOCATION PLAN


SCALE 1:1250

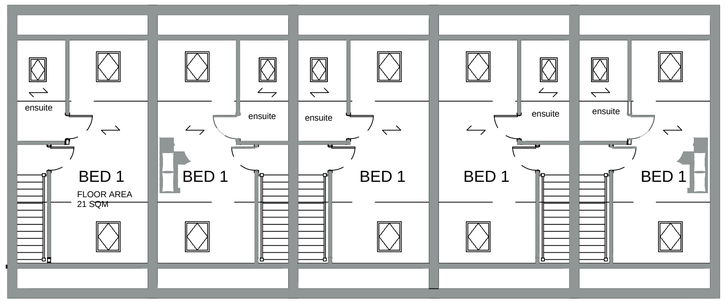


SECOND FLOOR PLAN

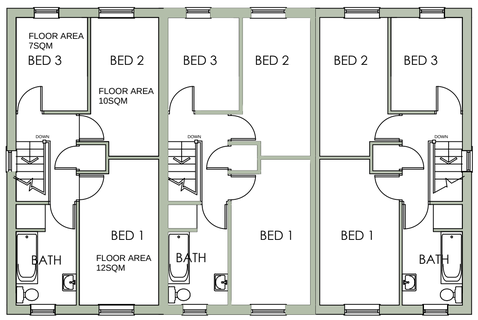

FIRST FLOOR PLAN

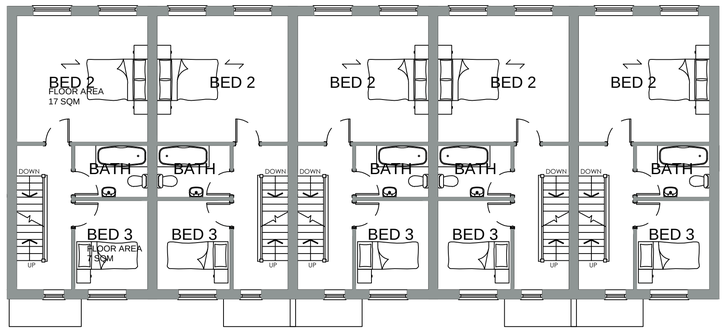


FIRST FLOOR PLAN

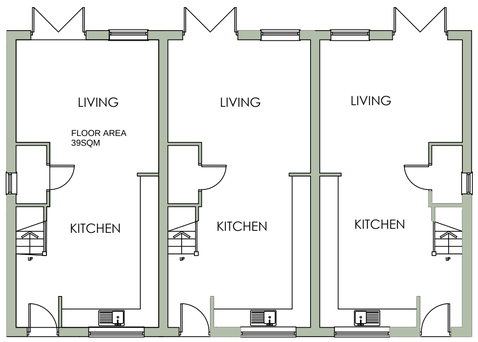


GROUND FLOOR PLAN

BLOCK OF 3No TWO STOREY TOWN HOUSES. PLOTS 1-3

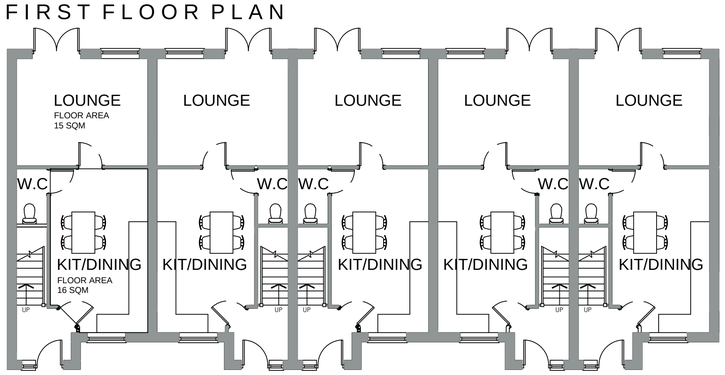

GROUND FLOOR PLAN

BLOCK OF 5No TWO STOREY TOWN HOUSES WITH ROOMS IN ROOF SPACE. PLOTS 4-8

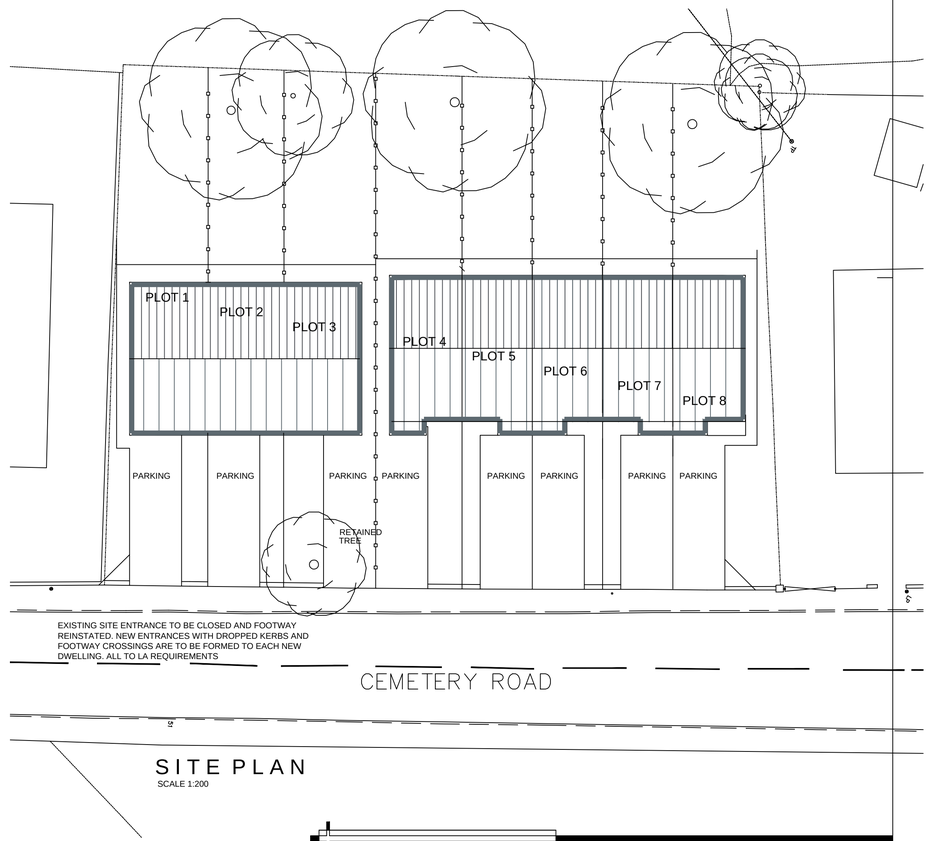

SITE PLAN

SCALE 1:200

White Agus PARTNERSHIP
ARCHITECTURAL SERVICES AND SURVEYORS
8 MORSTON BUSINESS PARK, WHALEY ROAD, BARUGH GREEN, BARNSLEY. S75 1HQ
Phone: 01226 208482
Fax: 01226 283030
Email: info@whiteaguspartnership.co.uk
Web: www.whiteaguspartnership.co.uk

Project.	Client.
REDEVELOPMENT OF LAND AT DOBREN HOUSE, CEMETERY ROAD, GRIMETHORPE, BARNSLEY S72 7JB	MR DAVID EXLEY
Drawing Title. TOWN HOUSES -PLANS AND ELEVATION	Date. MARCH 2018 / Scale. 1:100 @ A1 / Ref. 17-194 / Dwg. No. 02 / Rev. C

Date	Suffix	Description	Date	Suffix	Description
07-04-18	A	UPDATED FOR PLANNING APPLICATION			
24-04-18	B	ELEVATION REVISED			
08-06-18	C	BUILDINGS REPOSITIONED TO P.O. REQUIREMENTS			