


Elevation to Victoria Road



Rear Elevation




East Elevation

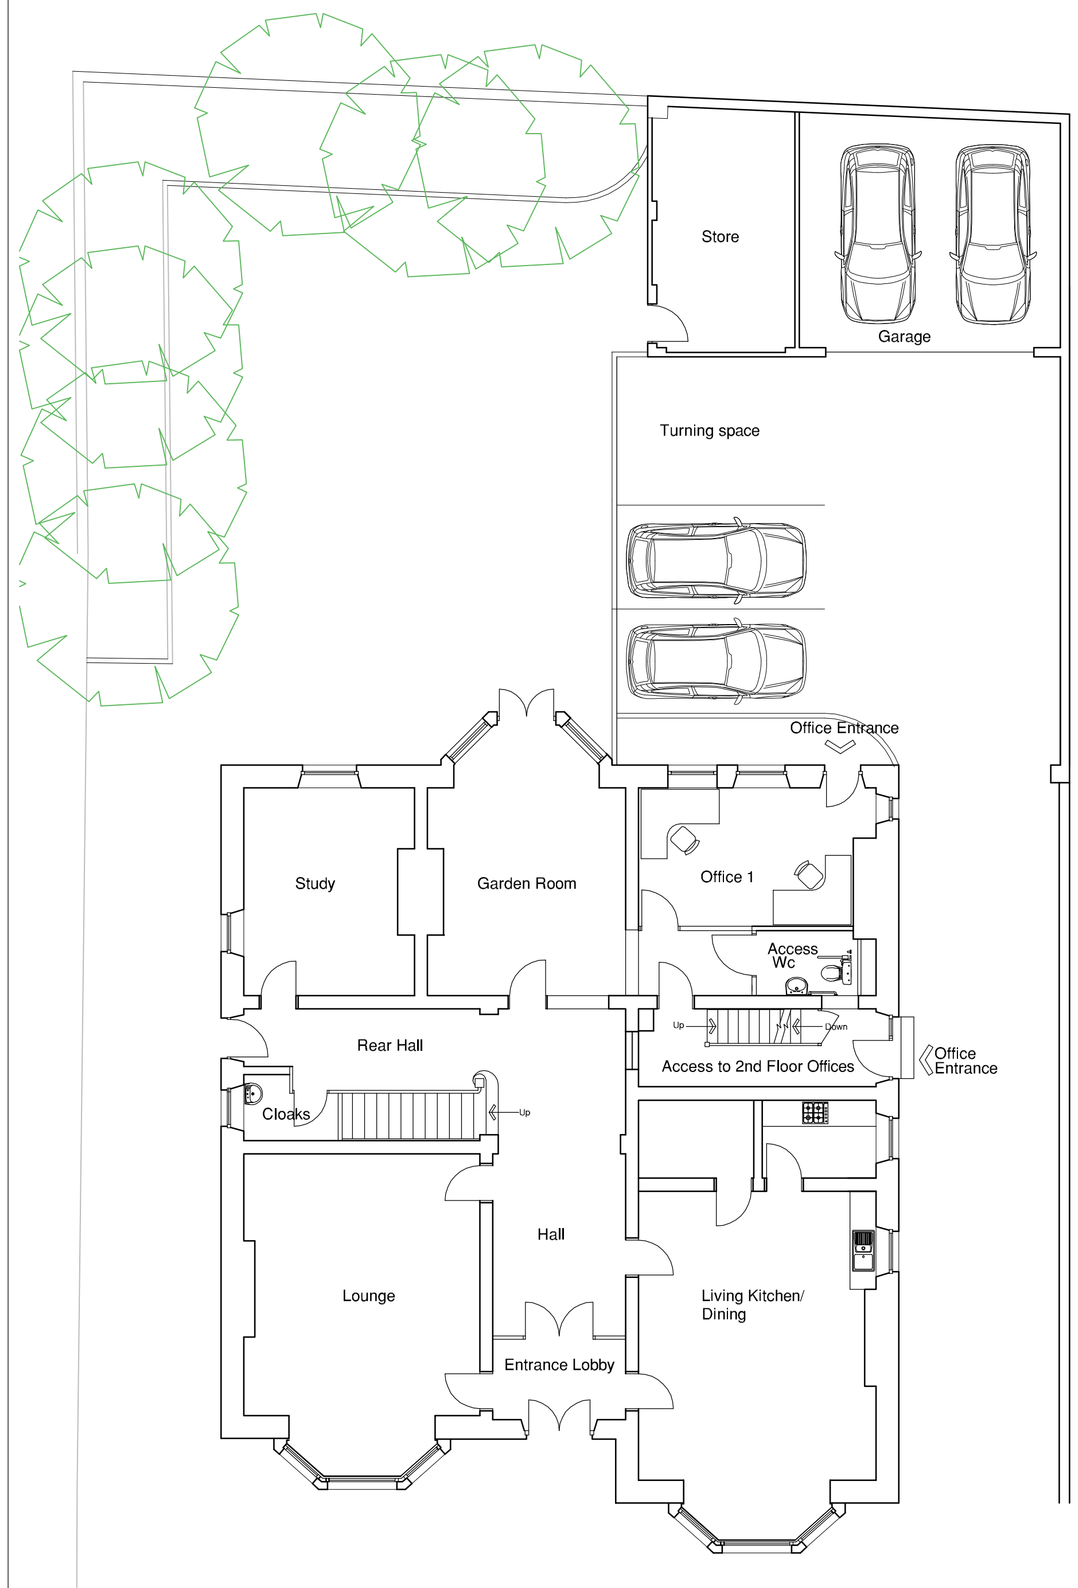


Ground Floor Plan




West Elevation

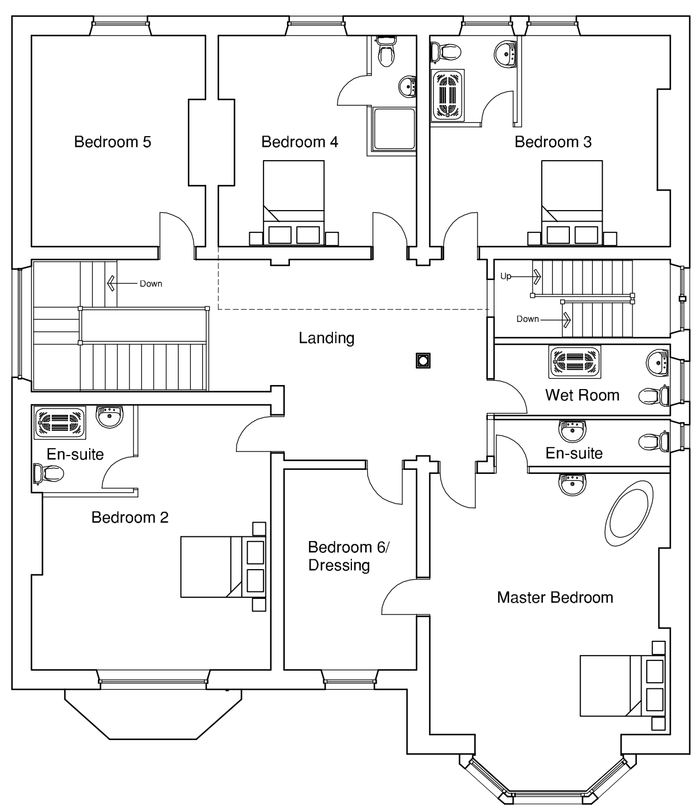

First Floor Plan

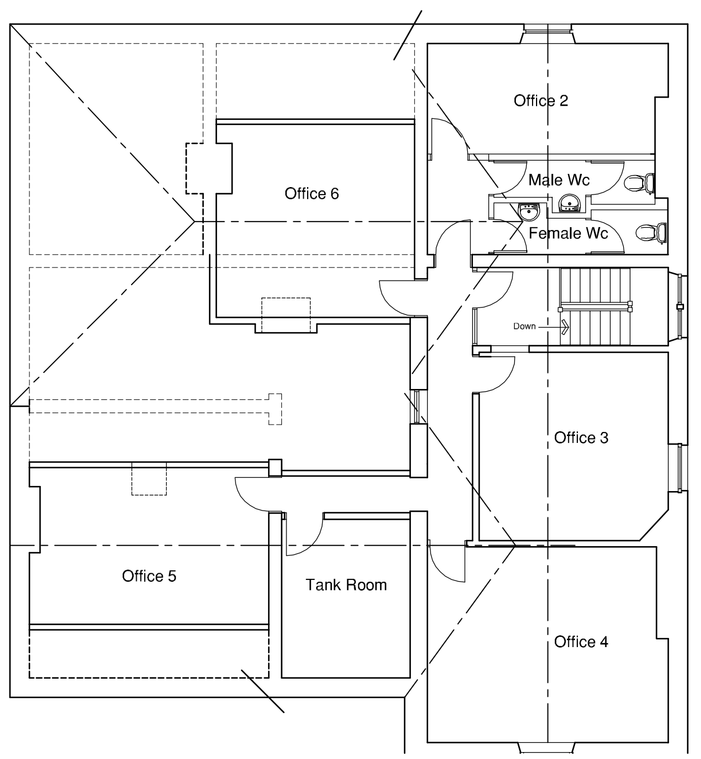

Second Floor Plan

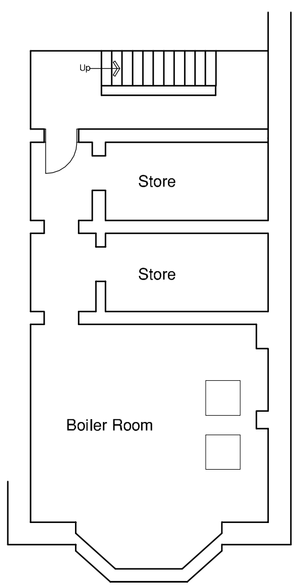

Cellar Plan

copyright:

this drawing and the design depicted thereon are the copy right of Richard Lawton - Architect

all drawings and dimensions to be checked and any discrepancies to be reported to the Architect prior to the commencement of works or production of shop drawings.

no dimensions to be scaled from drawing unless approved by Architect

all work to be carried out in accordance with the Building Regulations and the requirements of the Local Authority

REVISIONS

REF.	DESCRIPTION	BY	CHK	DATE

Richard Lawton ARCHITECT

RICHARD LAWTON - ARCHITECT

3, KENSINGTON ROAD
BARNSLEY, SOUTH YORKSHIRE
S75 2TX

tel: 07432 114 396

fax: 01226 204103

web: www.richardlawton-architect.co.uk

e-mail: richard@richardlawton-architect.co.uk

CLIENT
MR & MRS P WRIGHT

PROJECT
6, VICTORIA ROAD
BARNSLEY

DRG.TITLE
PROPOSED ALTERATIONS TO FORM RESIDENTIAL/ PART OFFICE USE

SCALES	DATE	DRAWN	CHKD
1:100	25.03.12	RAL	

DRG. No.	REV
027/04	

PDF Created with deskPDF PDF Writer - Trial :: http://www.docudesk.com