

Drawing No.	Rev No.
MMN001 -001	

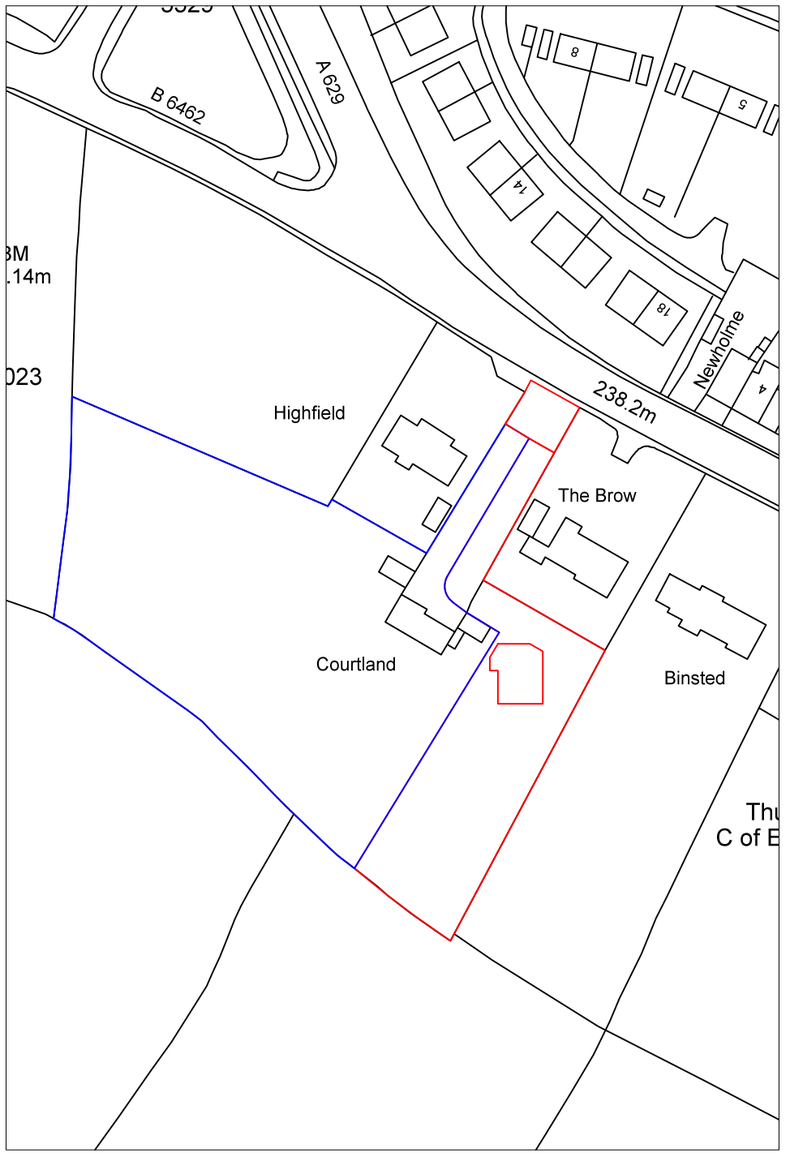

LOACATION PLAN
SCALE 1:1250 AT A3

N
W
E
S

INDICATIVE ONLY

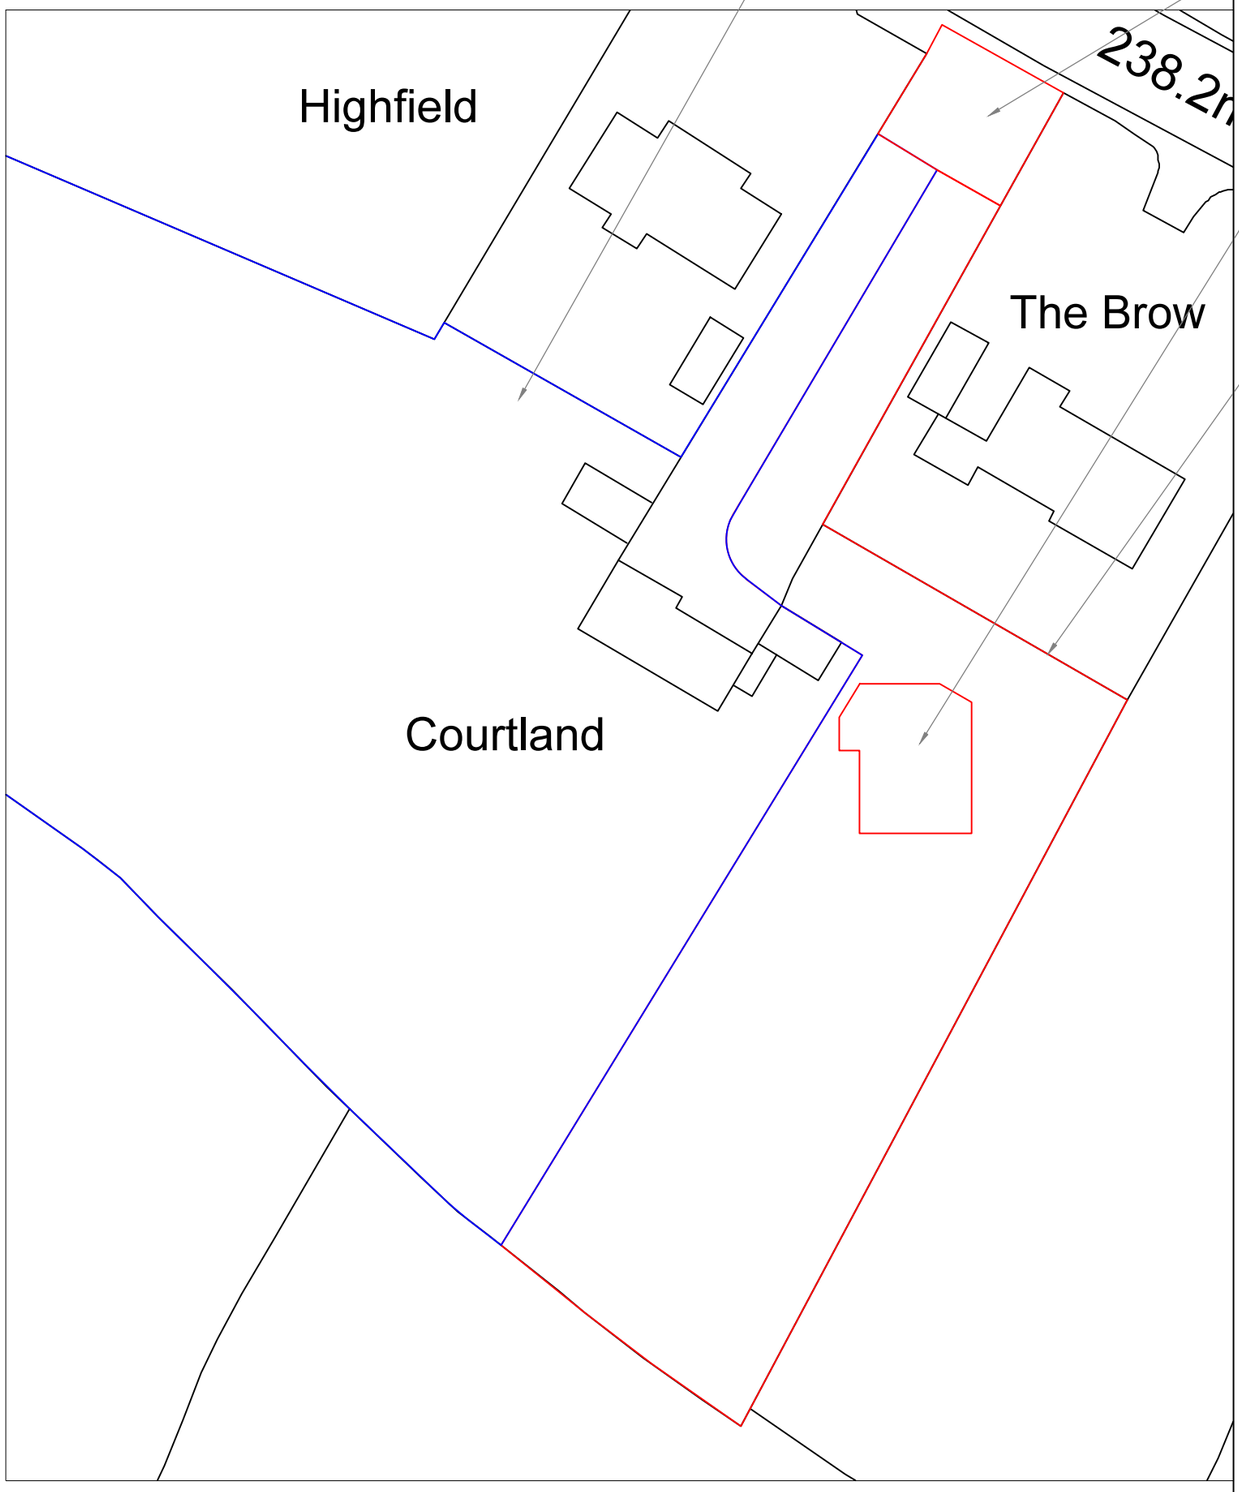

SITE PLAN
SCALE 1:500 AT A3

ADDITIONAL LAND RETAINED FOR COURTLAND AREA 4685m²

SHARED PULL IN AREA 120m²

PROPOSED NEW DWELLING AREA 107m²

SITE AREA 1760m²

DO NOT SCALE: Contractor to check all dimensions and report any omissions or errors

NOTES

Rev	Description	By	Chk	App	Date

JRB DESIGNS Ltd
1 Saville Road
Cudworth
Barnsley
S72 8LT
Tel: 01226 383542
Fax: 01226 380078
Mob: 07970 541192
Email: john@jrbdesigns.co.uk

This drawing is copyright. © jrbdesigns Ltd.

Client
MR M NICHOLSON

Drawing Title
SITE PLANS

Address
COURTLAND
HALIFAX ROAD
THURGOLAND
S35 7AL

Project Title:
PROPOSED NEW DETACHED DWELLING

Purpose of Issue:
PLANNING

Drawing Status
FIRST ISSUE

Scale at A3	Drawn By	Date
AS SHOWN	JRB	08/10/2015
Checked By	Date	Approved By / Date
	08/10/2015	08/10/2015
Project No.	Drawing No.	Revision
MMN001	001	-

APPROVAL [X] INFORMATION [ ] TENDER [ ] CONTRACT [ ] CONSTRUCTION [ ]