

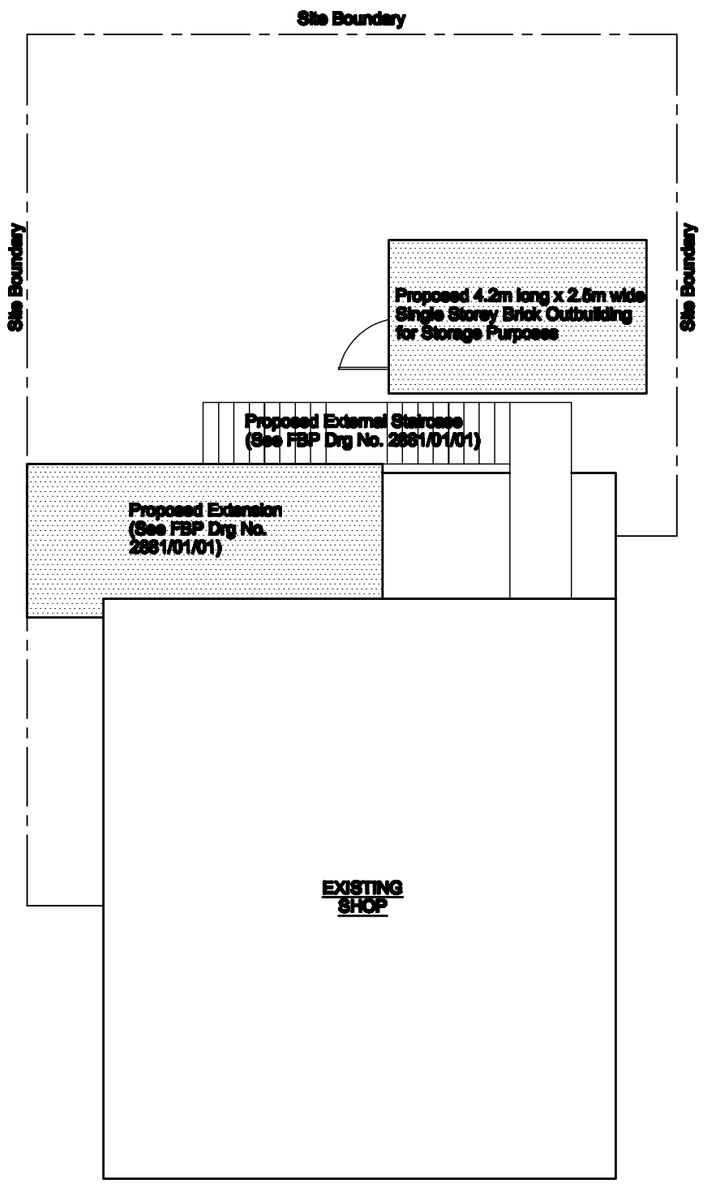



Proposed Site Plan
Scale 1:100

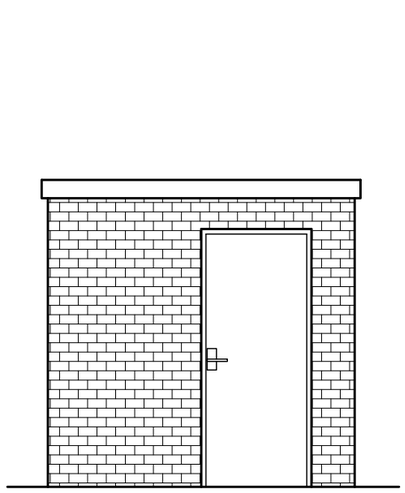

Proposed Front Elevation to Storage Building
Scale 1:50

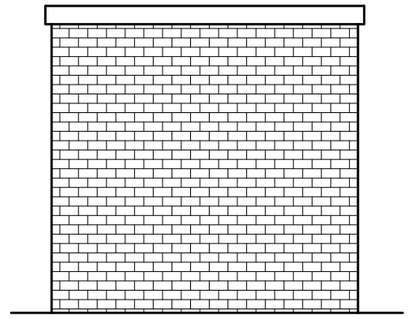

Proposed Rear Elevation to Storage Building
Scale 1:50

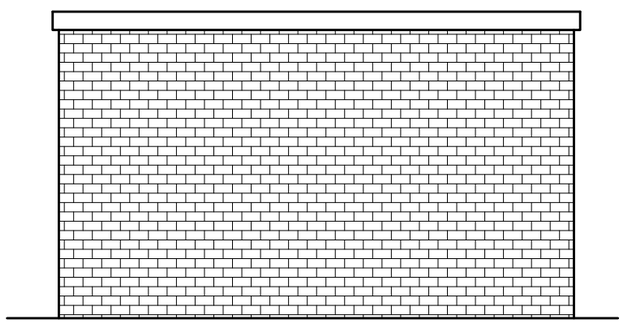

Proposed Side Elevation to Storage Building
Scale 1:50

REF	REVISION	DATE	INITIAL	APRVD

THIS DRAWING IS COPYRIGHT IT IS SENT TO YOU IN CONFIDENCE. IT MUST NOT BE COPIED, USED OR DISCLOSED TO THIRD PARTIES WITHOUT OUR PERMISSION. IT REMAINS OUR PROPERTY AND MUST BE RETURNED ON REQUEST.

Drawing Title	Job	Client
Proposed Outbuilding for Storage Purposes	Kings Road News 11–13 Kings Road Wombwell, Barnsley	Miss R Nagularajah

2011	2881/01	02	
Scale: As Shown @ A3	Date: 08.08.11	Drawn: JS	

FRANCIS BRADSHAW PARTNERSHIP LLP
Consulting Civil and Structural Engineers,
Building Design Consultants.
Bank Chambers,
Church Street, Wilmslow,
CHESHIRE. SK9 1AU.
Tel : 01625 548551 Fax : 01625 548552