



Front Elevation
1:100




Side Elevation

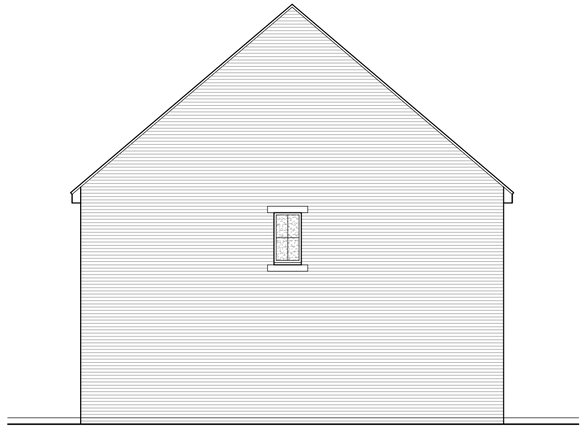


Rear Elevation

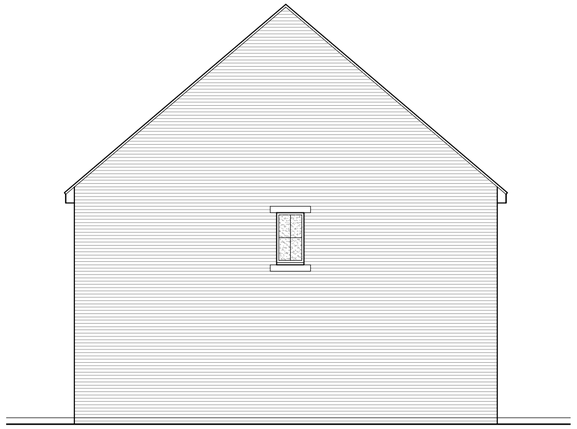


Side Elevation

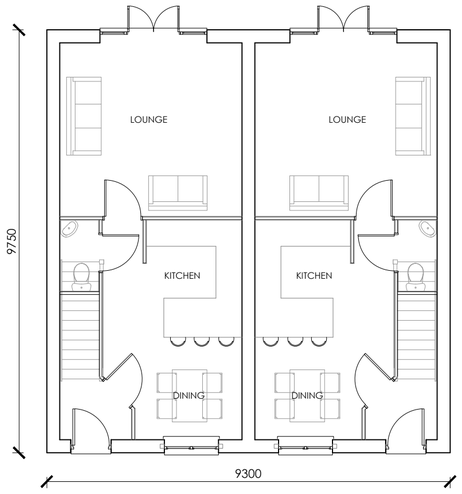


Ground Floor
1:100

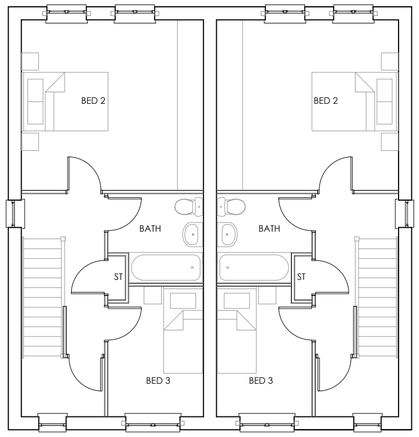


First Floor

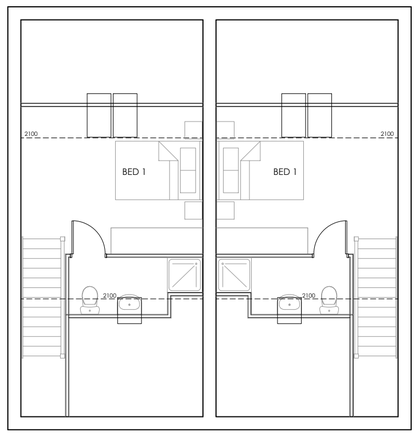

Second Floor

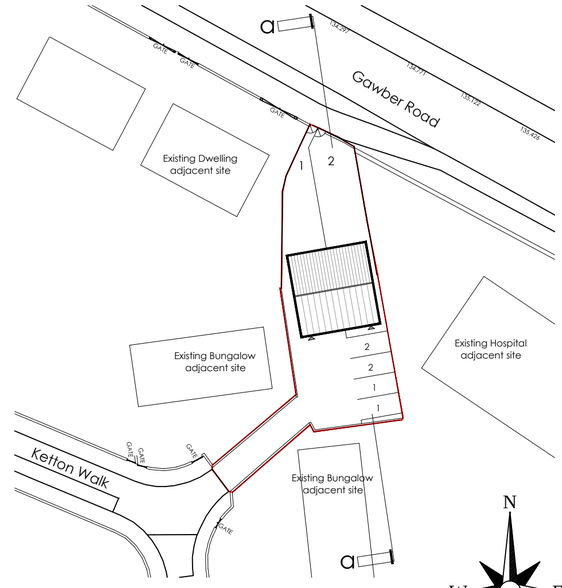

Site Layout
1:500

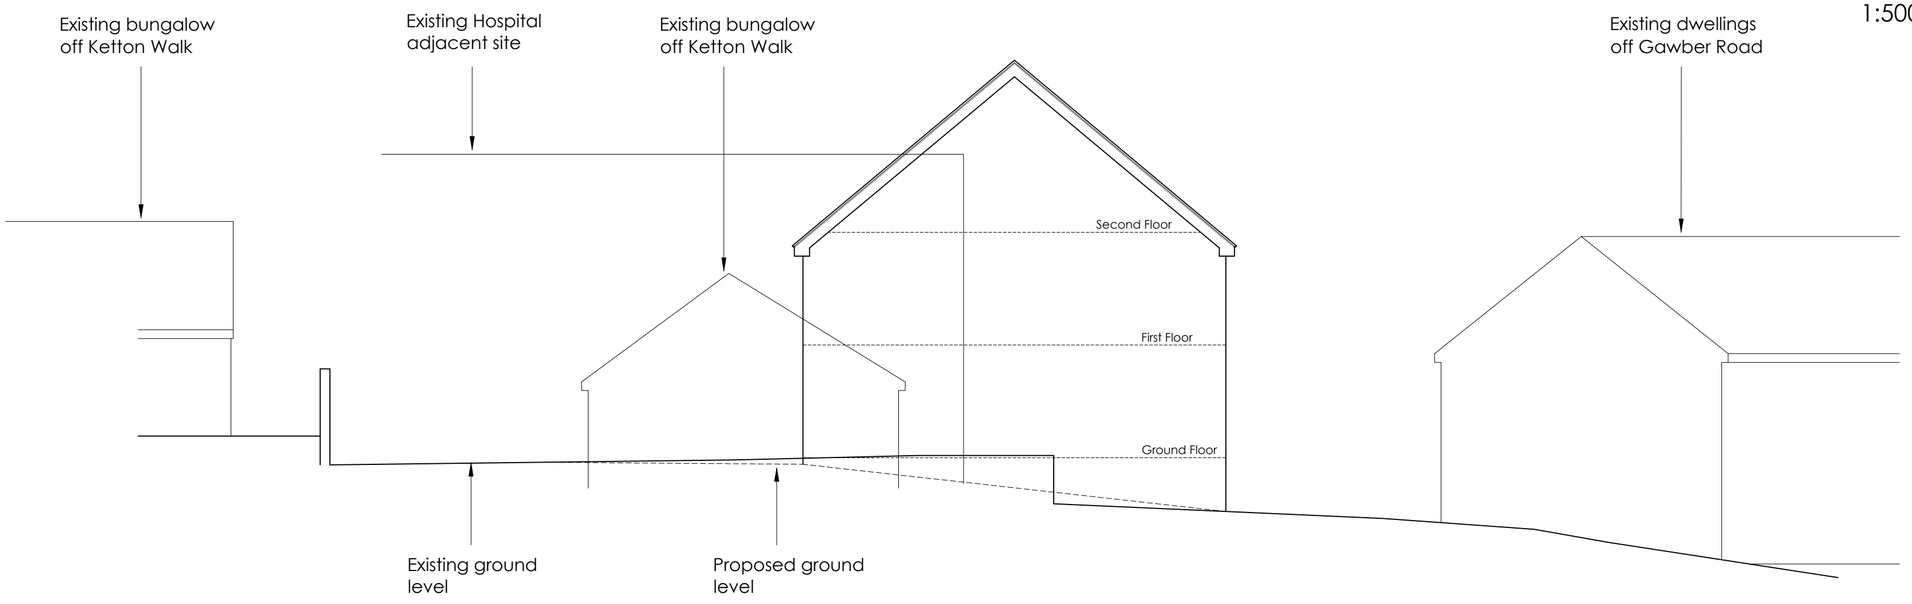

Section aa - 1:100

Revision :
Scale : 1:100 @A2
Date : Oct 16
Drawn by : KL
Project :
Proposed Development
off Ketton Walk
Gawber
Title :
Planning Layout
Drg No : KW/01 Rev :-