



FRONT ELEVATION
Scale 1:100



REAR ELEVATION
Scale 1:100

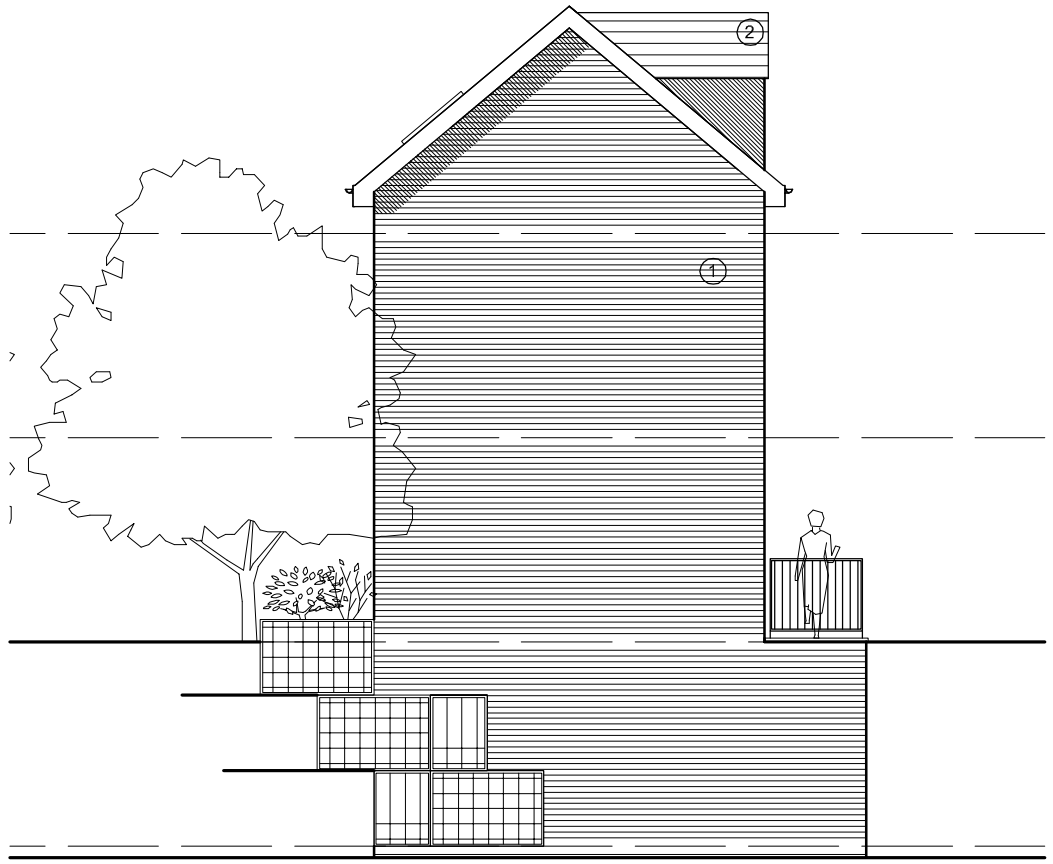

SIDE ELEVATION
Scale 1:100

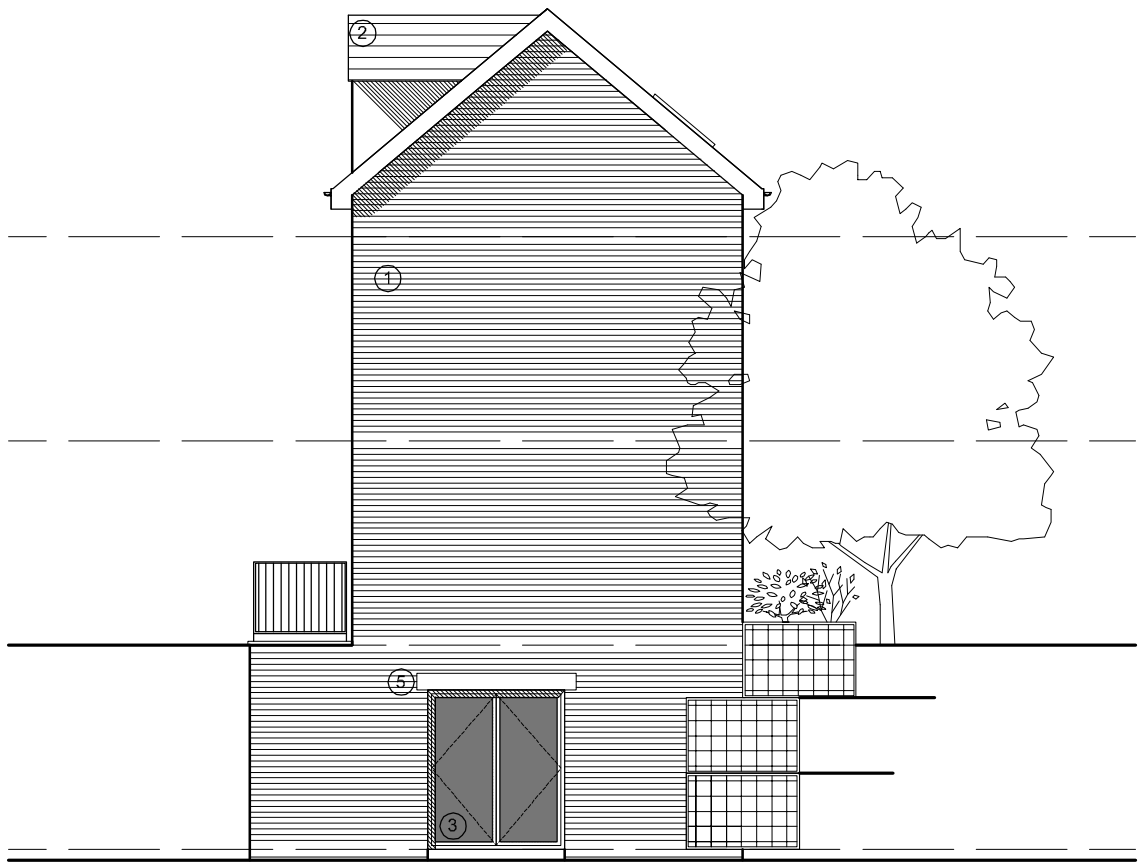

SIDE ELEVATION
Scale 1:100

Materials Key
1. Red Brick
2. Concrete Roof Tiles
3. White PVC Windows and Doors
4. Velux roof lights
5. Art Stone Cills and Lintels

Coda Studios Ltd
Hope Works, 25 Mowbray St,
Sheffield, S3 8EL
t:0114 279 6003 f: 0114 279 6004
information@codastudios.co.uk

DRAWN	CHECKED	DATE	SCALE	REVISION
RS	-	04/2010	1:100	-

Client	PEARL DEVELOPMENTS
Job	BLACKER HILL
Title	Proposed Elevations - T2
Dwg. No.	1677-005-T2

© COPYRIGHT EXISTS ON THE DESIGNS AND INFORMATION SHOWN ON THIS DRAWING
The Contractor must verify all dimensions on site before making shop drawings or commencing work of any kind. No dimensions to be scaled from this drawing. Architect to be notified of any discrepancies in dimensions immediately.