

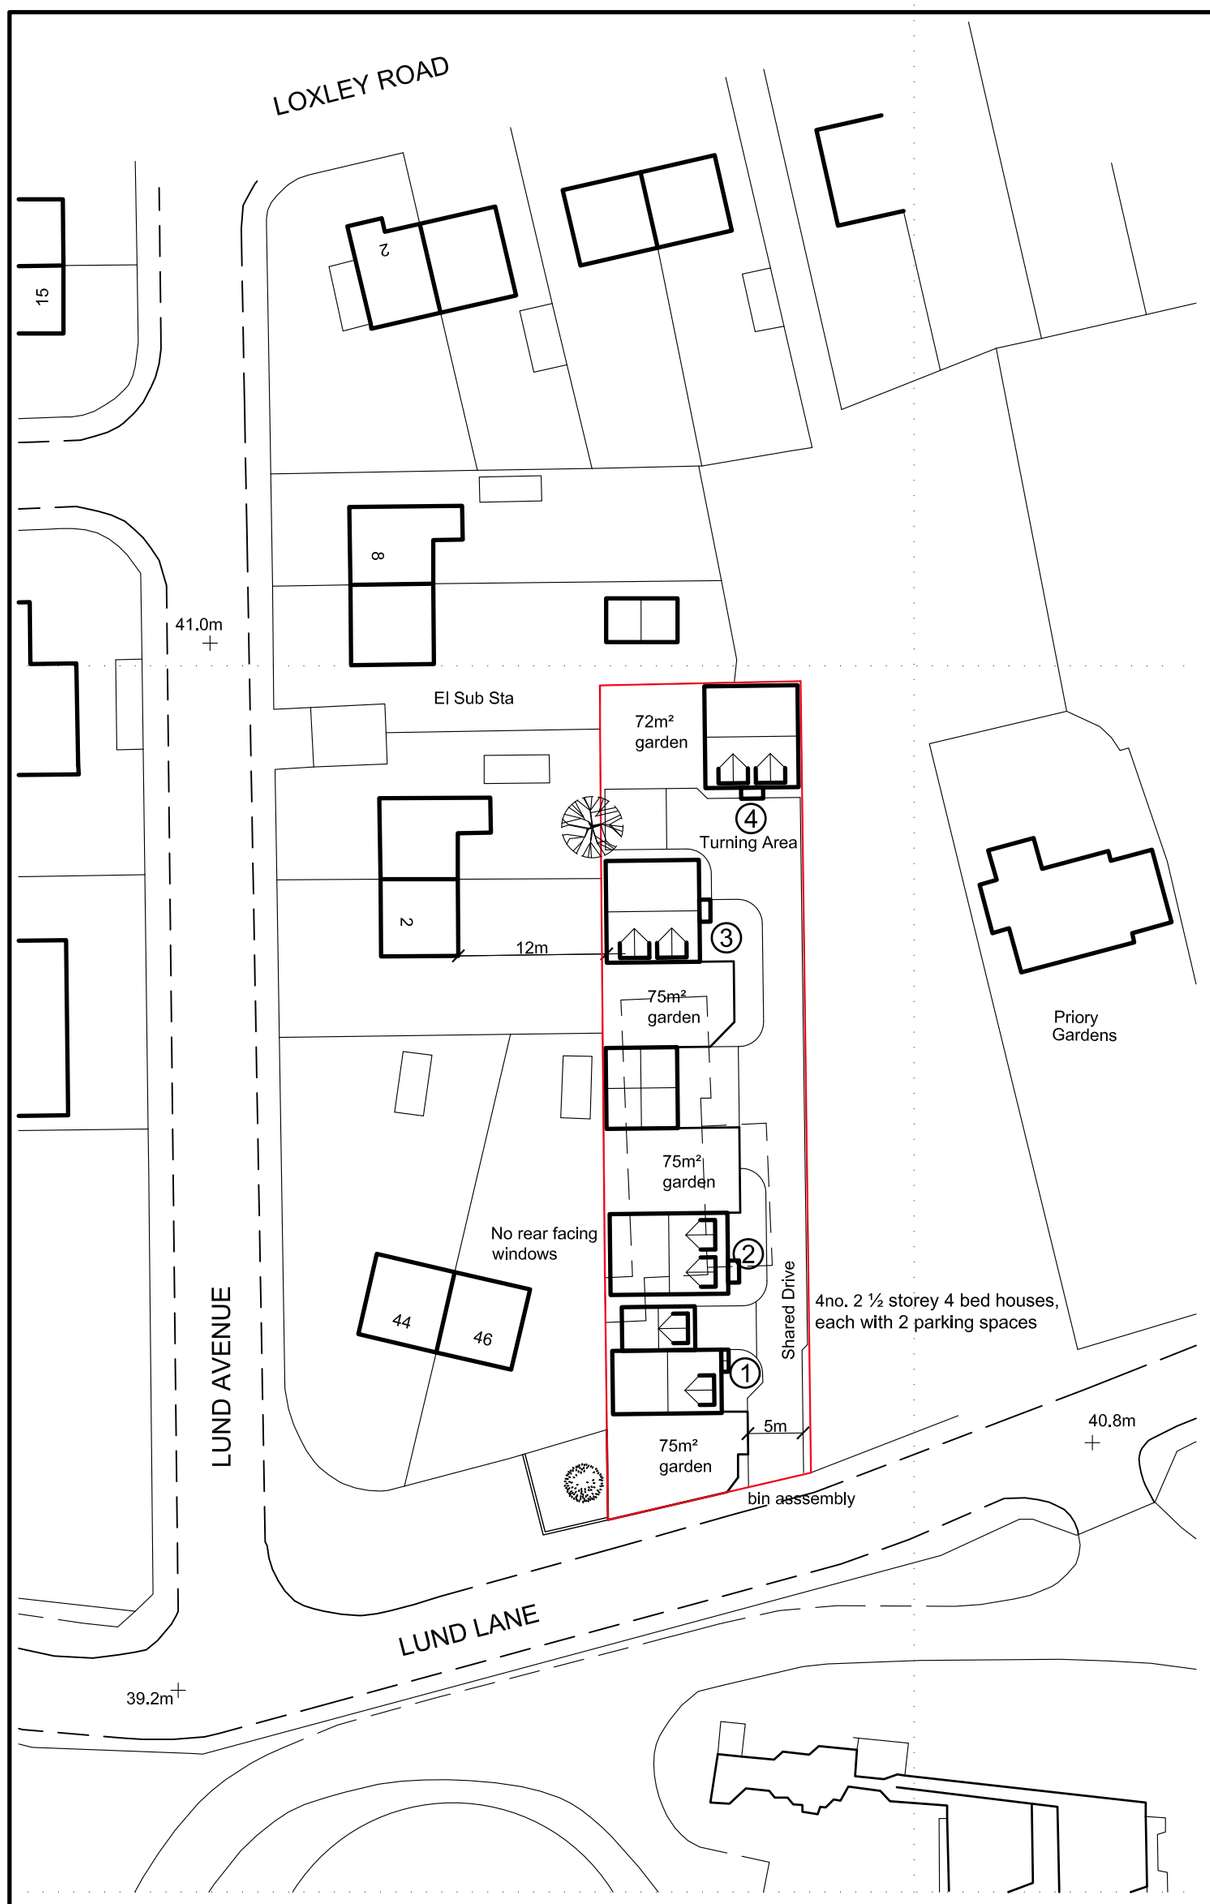



Ordnance Survey (c) Crown Copyright 2014. All rights reserved. Licence number 100022432

Site and Location Plan

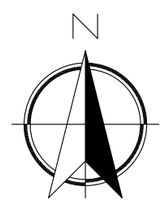


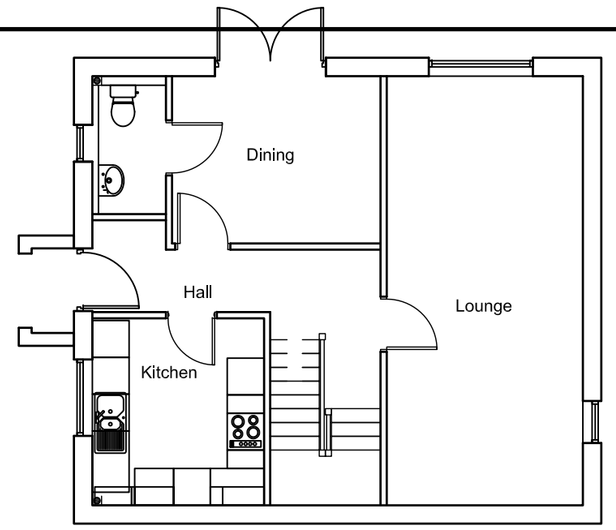

Ground Floor Plan

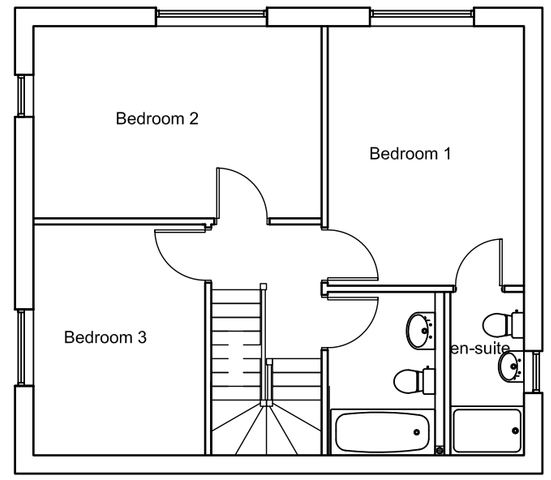


First Floor Plan

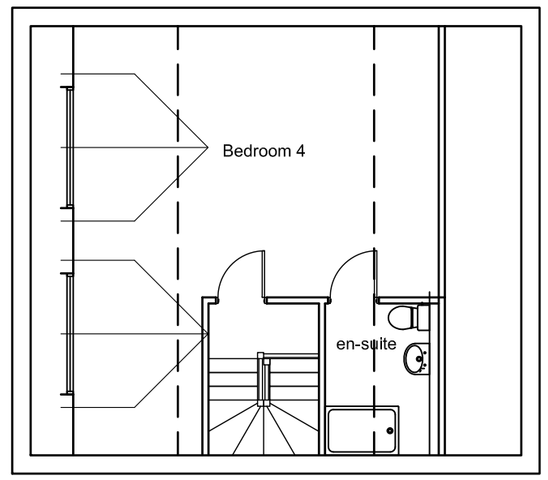


Second Floor Plan


Indicative House Plan- 2 1/2 storey House- Plot 4

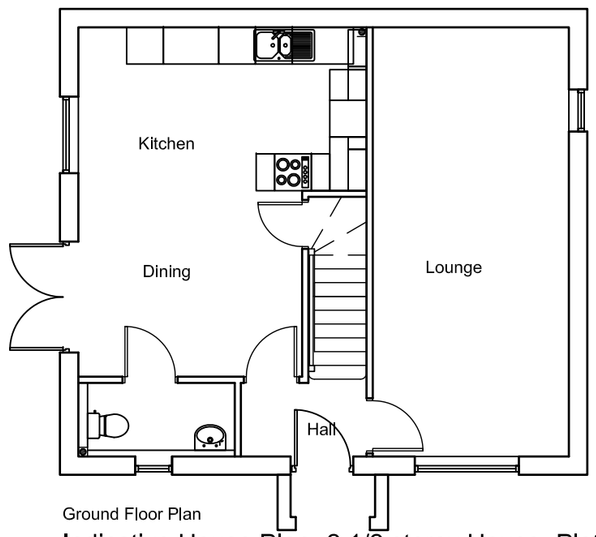

Ground Floor Plan

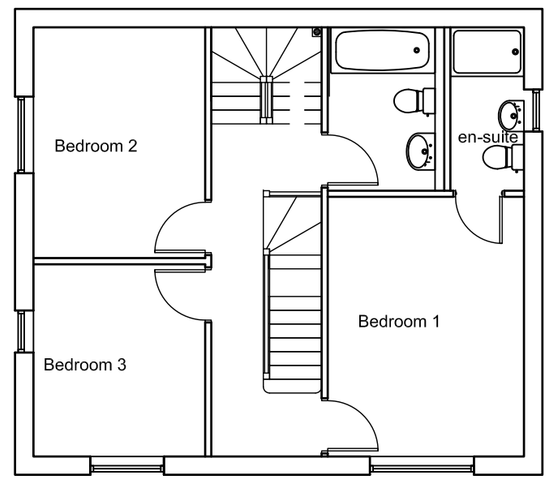


First Floor Plan

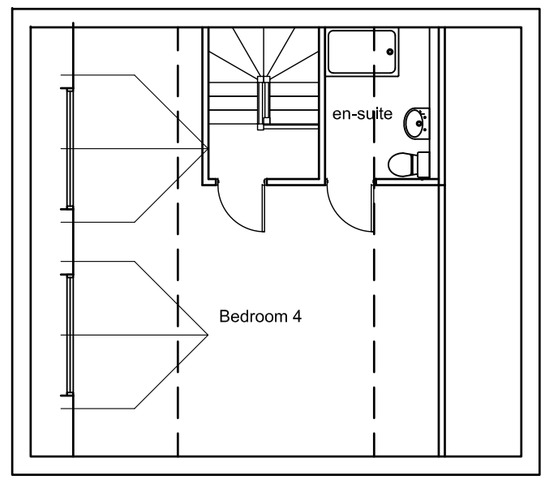


Second Floor Plan


Indicative House Plan- 2 1/2 storey House- Plot 3

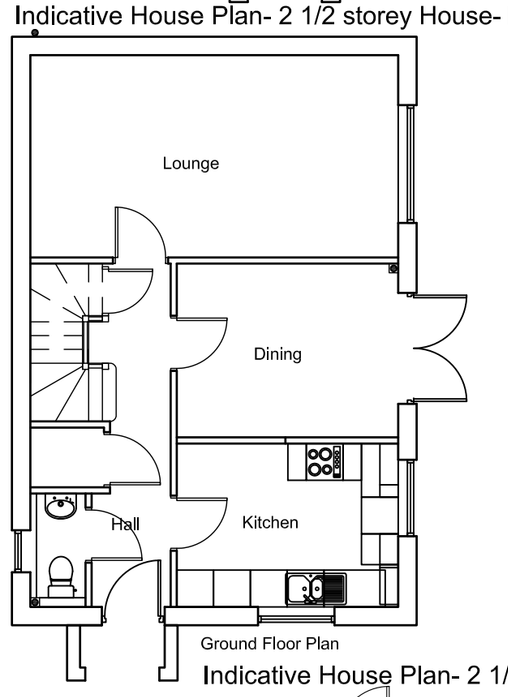

Ground Floor Plan

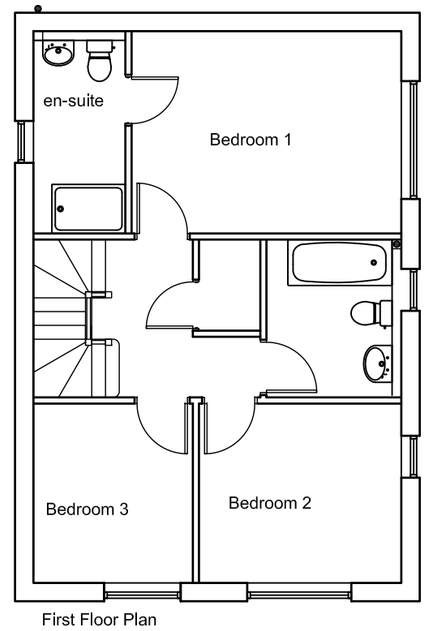


First Floor Plan

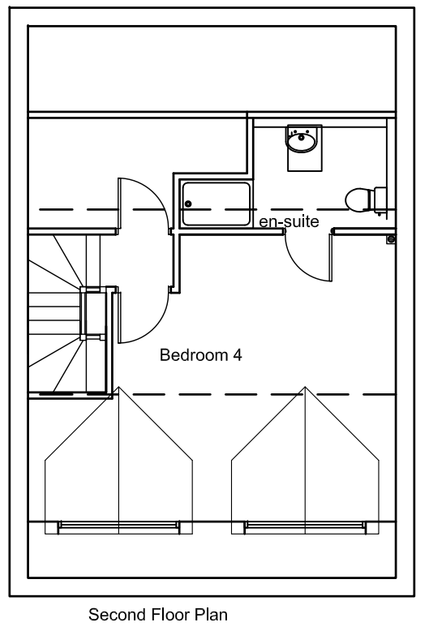


Second Floor Plan


Indicative House Plan- 2 1/2 storey House- Plot 2

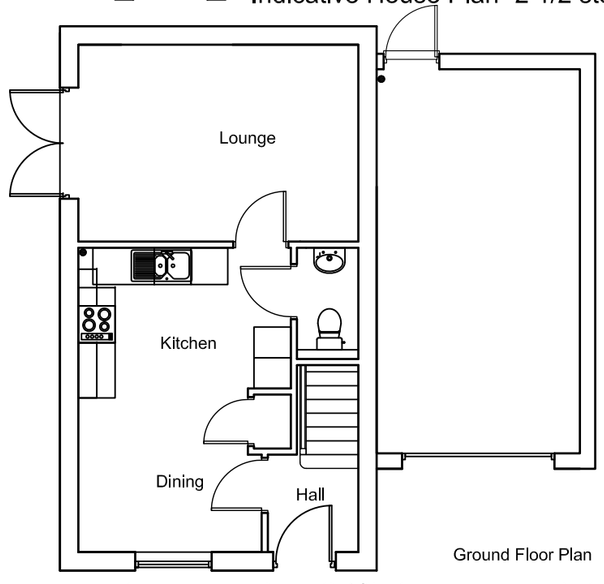

Ground Floor Plan

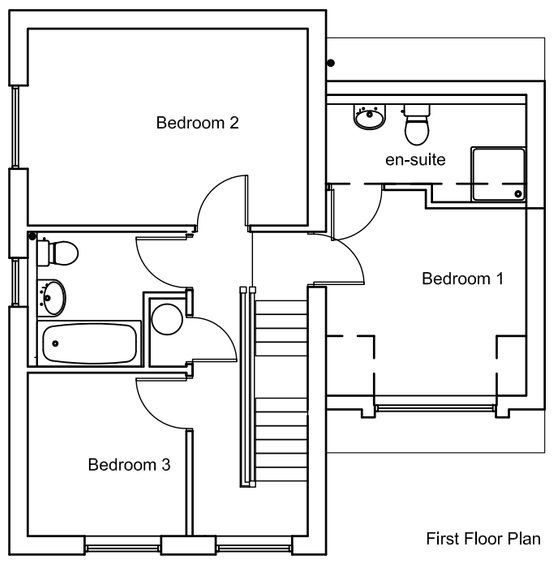

First Floor Plan

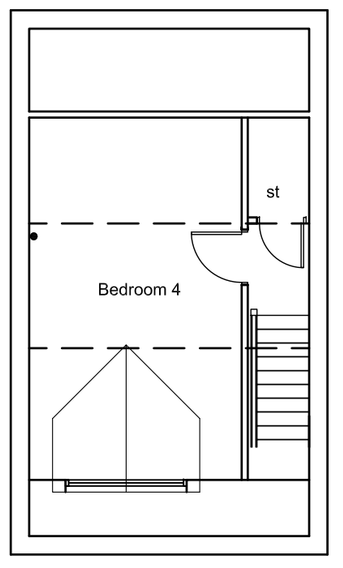

Second Floor Plan

Indicative House Plan- 2 1/2 storey House- Plot 1

Client
D. Mulvenna

Project
Residential Development
Lund Lane, Lundwood.
Barnsley

Drawing
Outline Planning Layout

windle cook architects
927 Chesterfield Road. Sheffield S8 0SS tel. 0114 235 9910

Drawn by	Date	Scale
MC	April 2014	1/500, 100
Checked by	Drawing No.	Rev.
	14-185-20-P01	