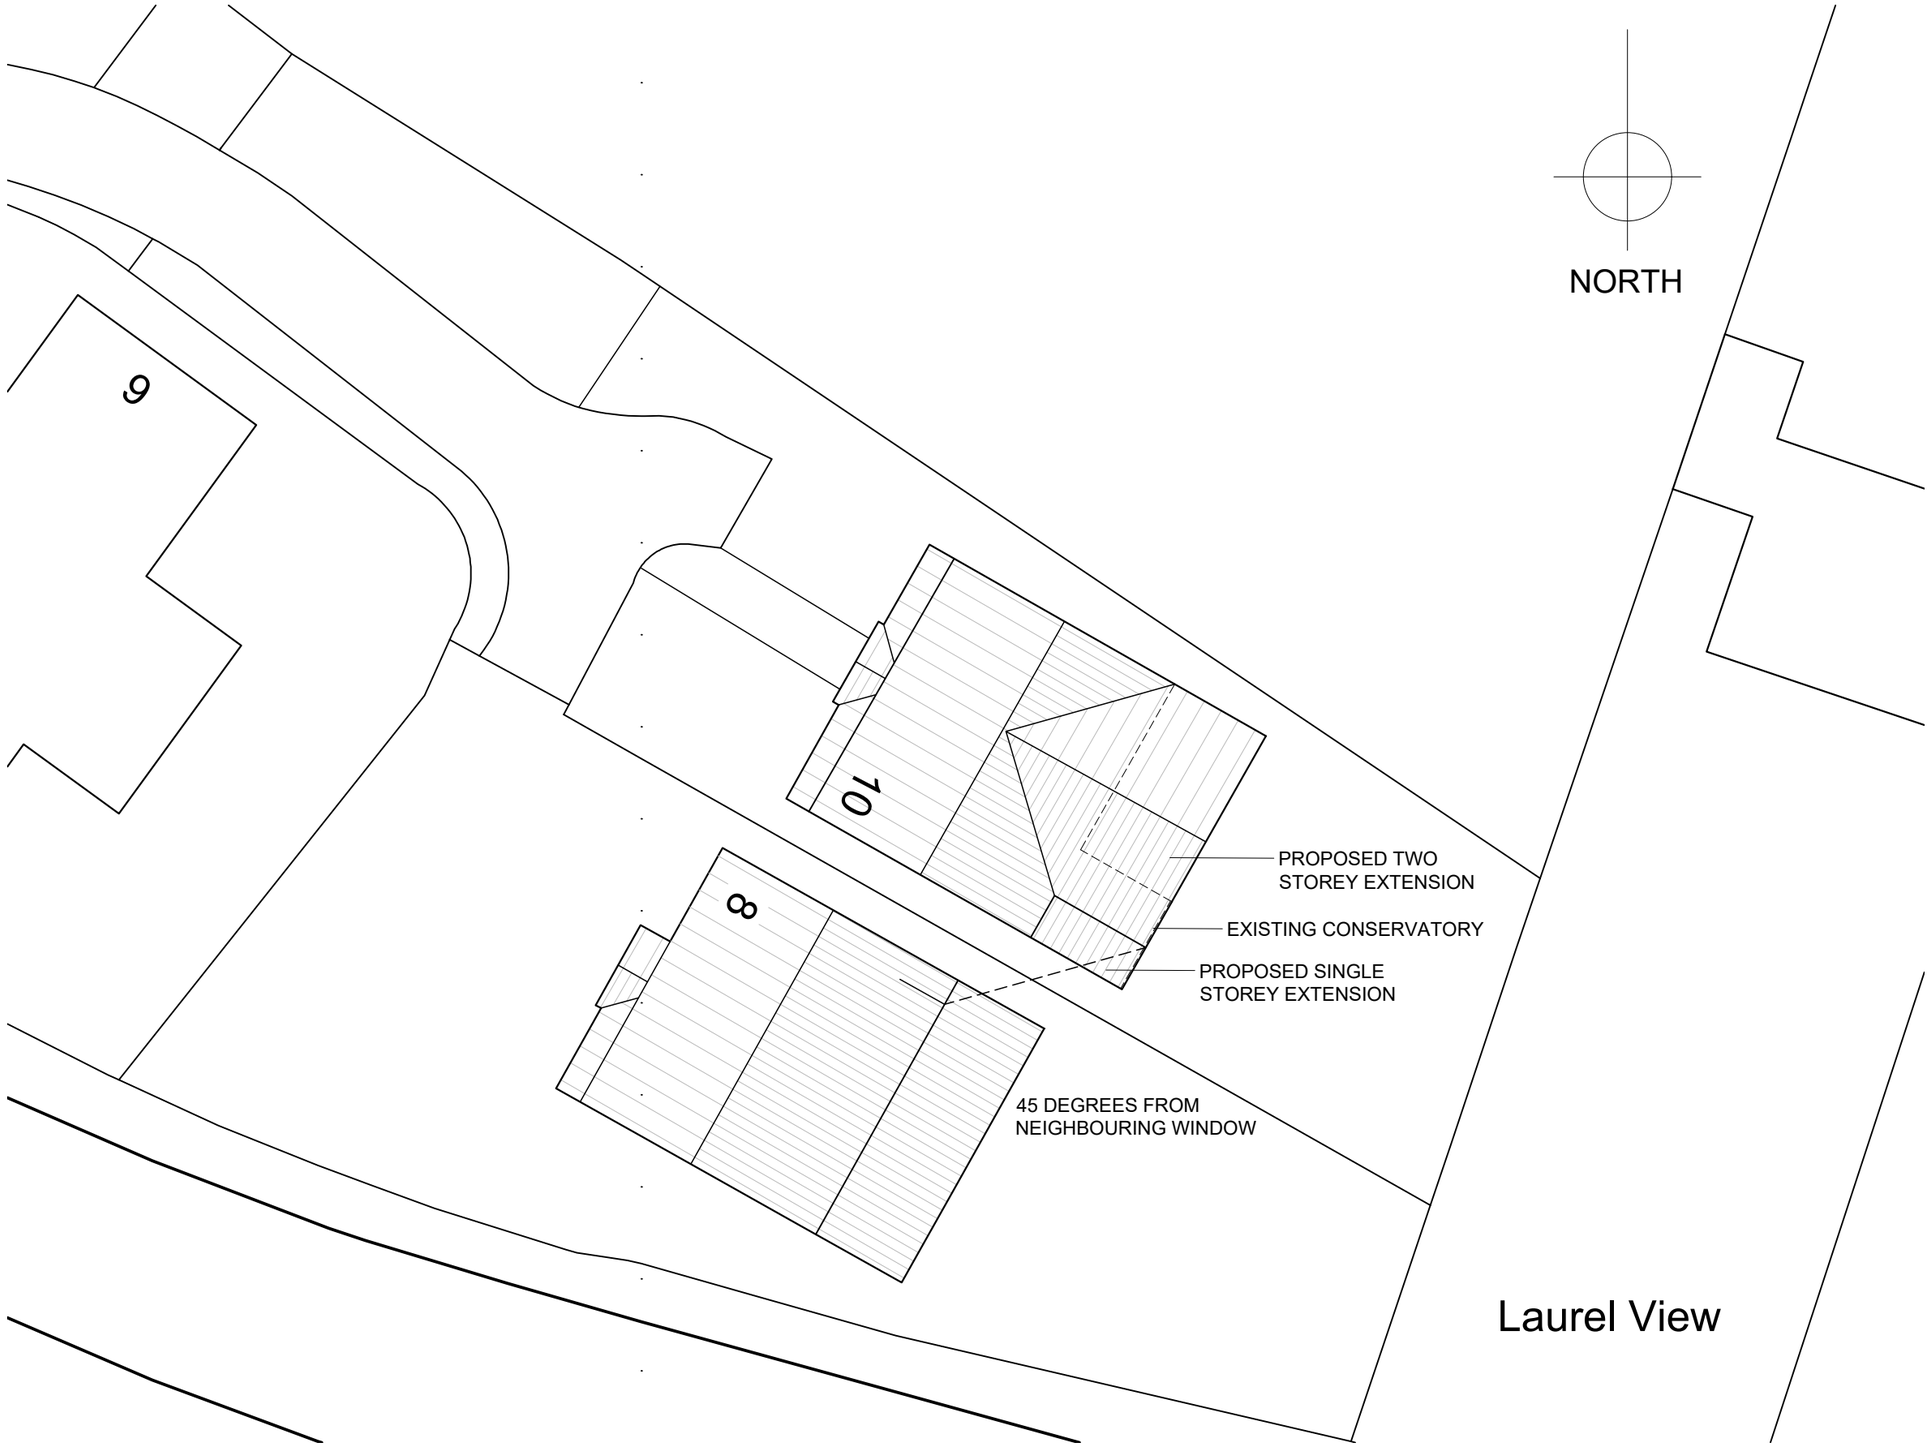


PROPOSED SITE PLAN

Scale – 1 : 200

GENERAL NOTES

Figured dimensions only to be taken from this drawing
Do not scale. If in doubt ask.

© Copyright exists on design and information contained in this drawing

No.	Revision/Issue	Date

Client Name
Mr & Mrs O'Dowd

Project Name
RESIDENTIAL EXTENSION

Project Address
10 WOODEND COURT
DODWORTH
BARNSLEY

Drawing Title
Proposed Site Plan

Drawn By	Checked By
CR	MN

Office Ref
26.021/ODowd/10WoodendCourt

Project Number	Drawing Number
26.021	PL03
Date: 20.07.2026	
Scale: 1:200@A3	

JENKINS VEITCH NOLAN

Appleby House
Unit 19 Ravenshorn Way
Renishaw, Sheffield S21 3WY

T: 01246 432 338
F: 01246 436 794
E: info@jvnarchitecture.com