

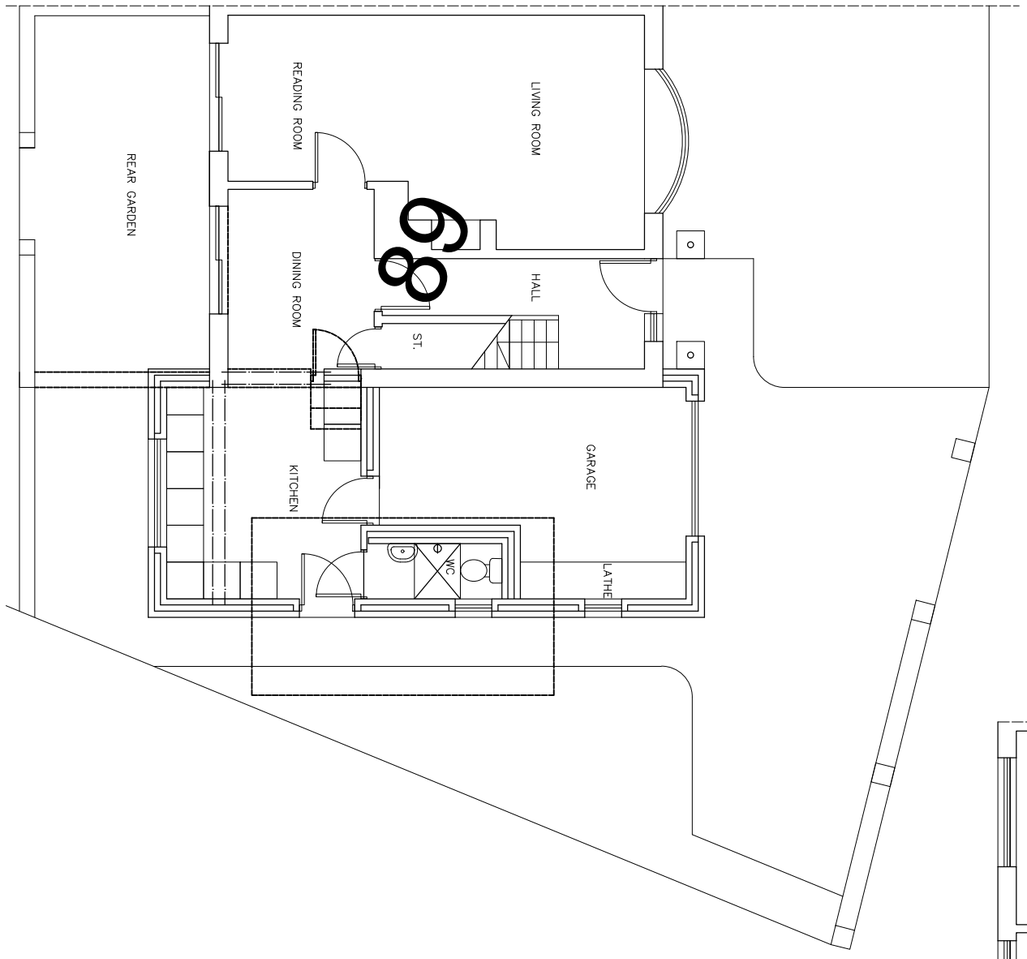


GROUND FLOOR PLAN SCALE 1:100@A3

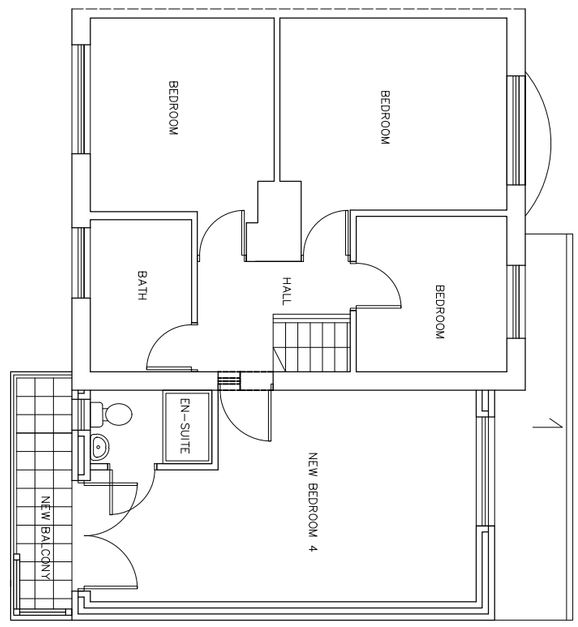

FIRST FLOOR PLAN SCALE 1:100@A3

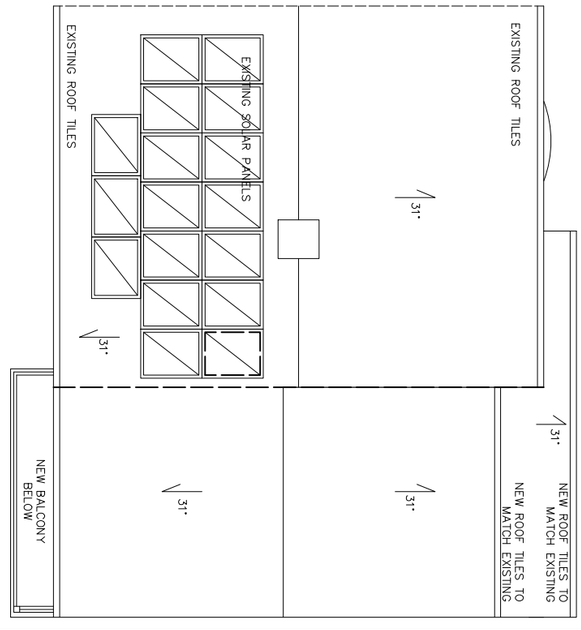

ROOF PLAN SCALE 1:100@A3

client	**ELEANOR DEARLE**				
project	**89 GRANGE ROAD** **ROYSTON** **S71 4LG**				
title	**PROPOSED GROUND FLOOR PLAN**				
drawing no	**A17-117/04**	revision	**A**		
scale	**1:100@A3**	date drawn	**10/06/2017**		

SPACE studio

RIBA Chartered Practice

18 Mylor Road
Sheffield
S11 7PF

Telephone +44 (0) 114 263 1762

Revision	**X**	date drawn	**14/06/2017**	Drawn By	**AMA**
Comments	**FIRST ISSUE**				
Revision	**A**	date drawn	**30/08/2017**	Drawn By	**AMA**
Comments	**FIRST FLOOR SET BACK AND RIDGE LINE HEIGHT REDUCED**				