
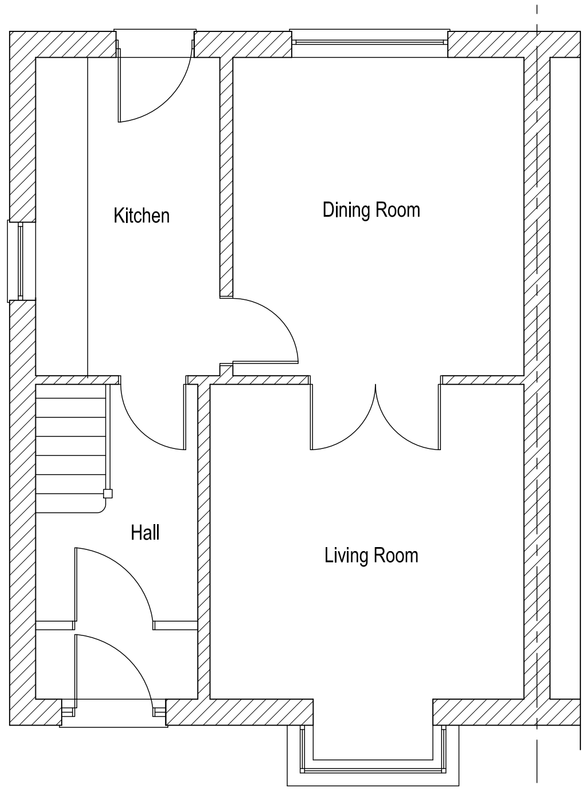



Existing Ground Floor Plan

Scale 1:50

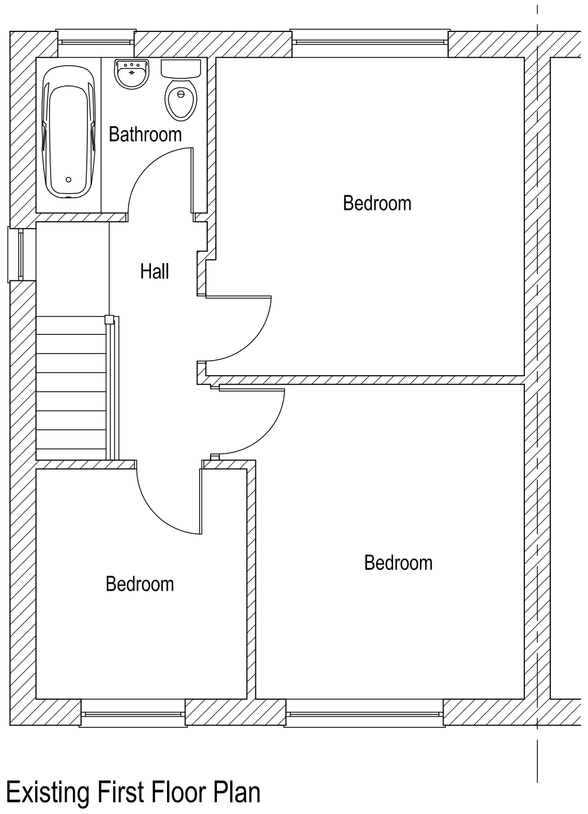

Existing First Floor Plan

Scale 1:50

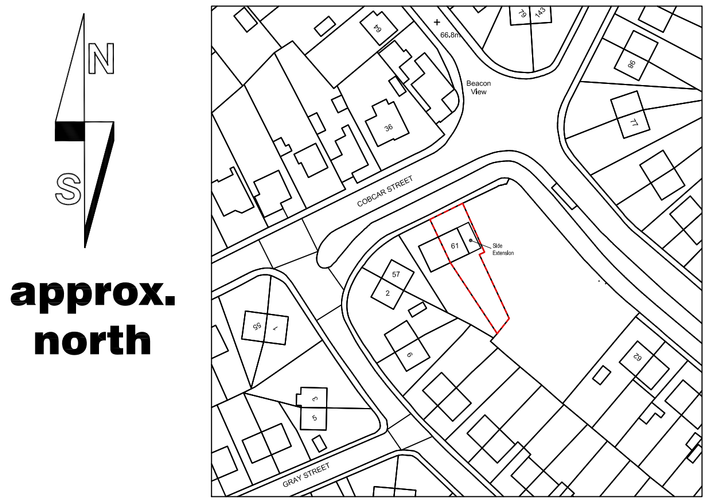


Location Plan

Scale 1:1250



Existing Front Elevation

Scale 1:50

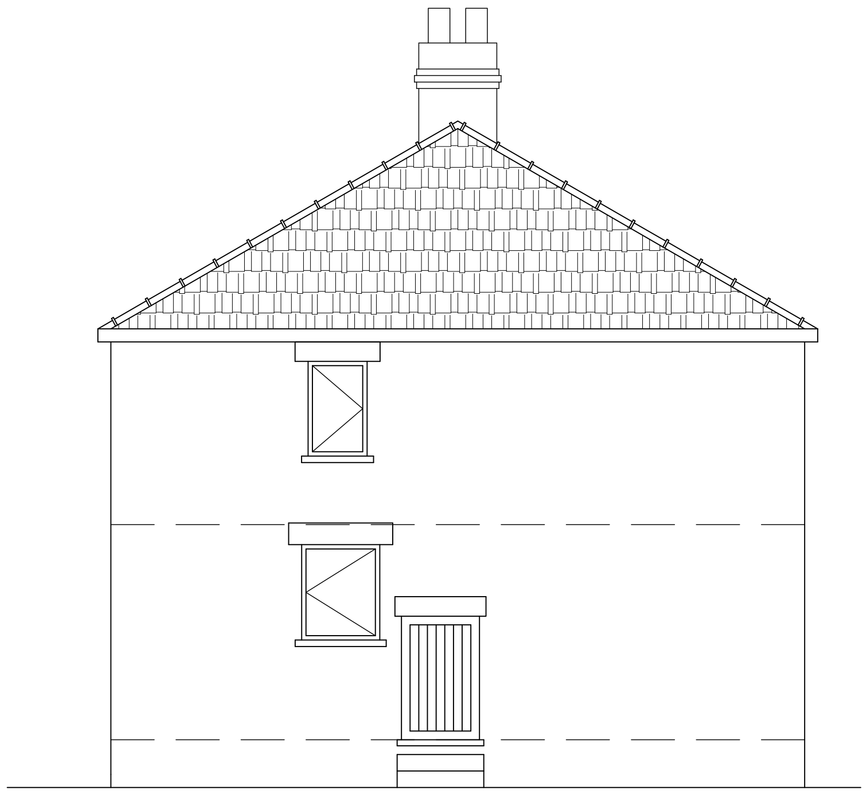

Existing Side Elevation

Scale 1:50



Existing Rear Elevation

Scale 1:50

E2A Designs Ltd
8 Pennine View
Blacker Hill
Barnsley
South Yorkshire
S74 0FL
Tel/Fax: 01226 889841
Mobile: 079 406 5744

PROJECT:

Proposed Double Storey Side Extension
61 Cobcar Street, Elsecar
Barnsley, South Yorkshire, S74 8BP

CLIENT:

Mr L. Bailey

TITLE:

Planning Application - Existing

SCALE: 1:50, 1:500 @ A1	DRAWN BY:	CHECKED BY:	DRAWING No.:	REV.:
DATE: April 2012	CY	CY	P-01	-