



Front Elevation

Ground Floor Elevation 'A' Scale 1:50

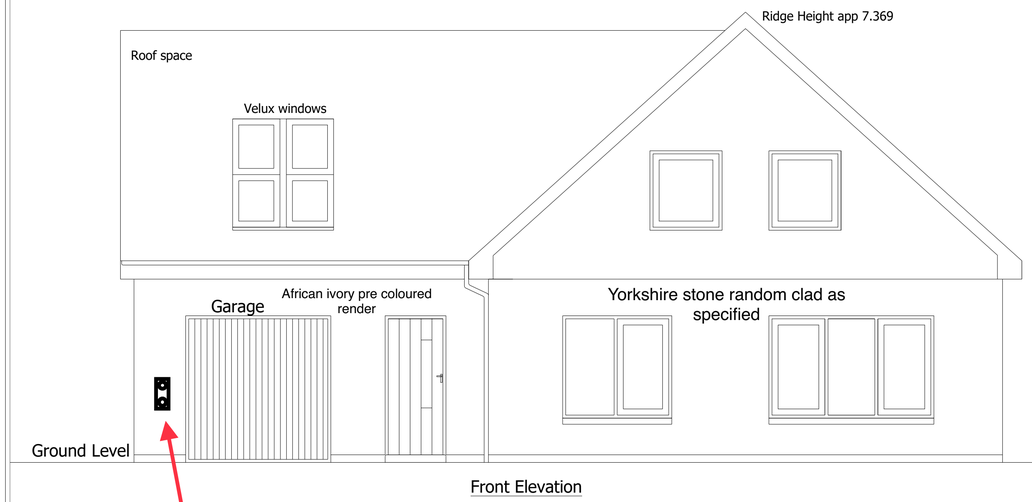


Rear Elevation

Ground Floor Elevation 'B' Scale 1:50

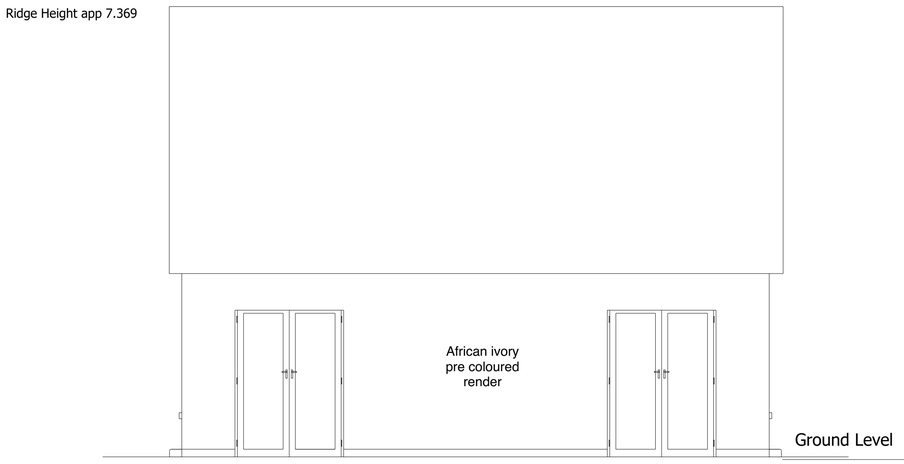

East Side Elevation

Ground Floor Elevation 'C' Scale 1:50

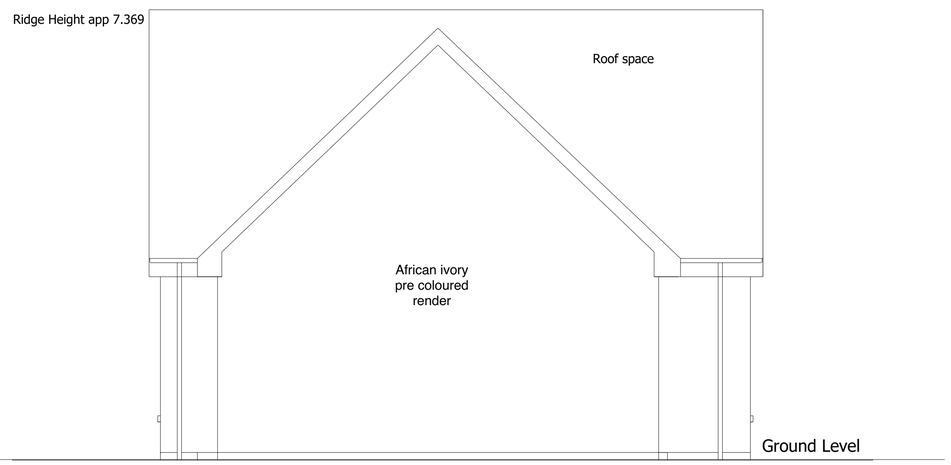


West Side Elevation

Ground Floor Elevation 'D' Scale 1:50

Notes



Proposal for Timber Frame House
Approximate Total Floor Area = 161 sq.m
Frontage 14.2m
Ridge Height 7.369m

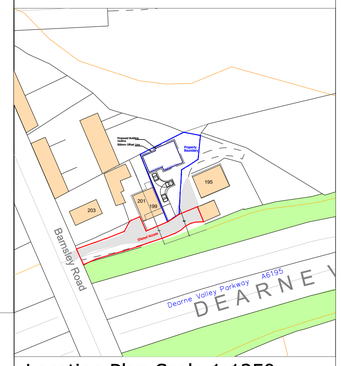

Location Plan Scale 1:1250

Property
Adj 195 Barnsley Road
Platts Common
Blacker Hill
Barnsley
S74 0QT

Drawing
Proposed Elevations for House

Scale 1:50, 1:1250@A1
26/03/21 Dm RHW

Drawing No
2020-01-P005

Rev
Rev B