


FRONT ELEVATION


REAR ELEVATION

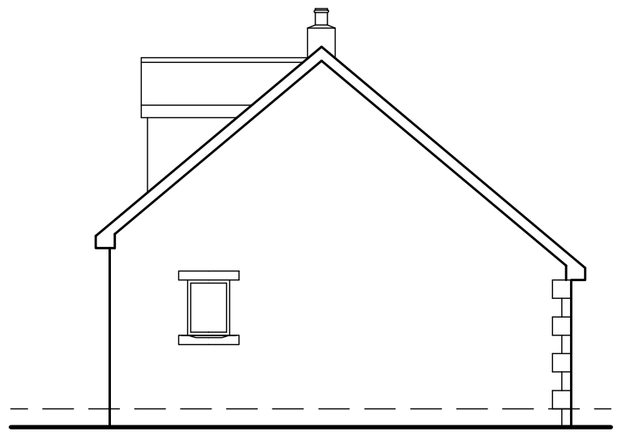


SIDE ELEVATION




SIDE ELEVATION

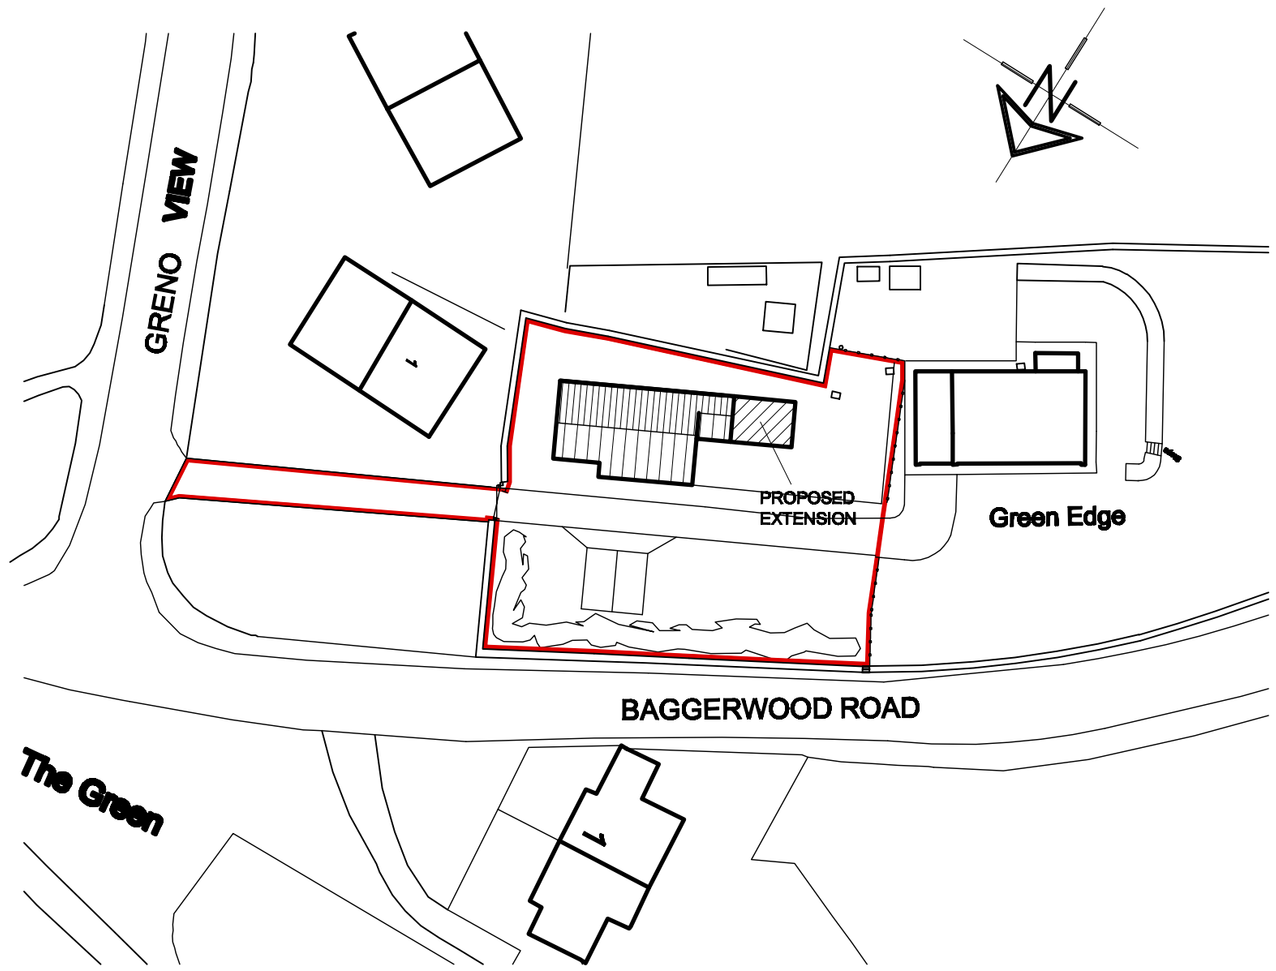

SITE PLAN
SCALE 1:500

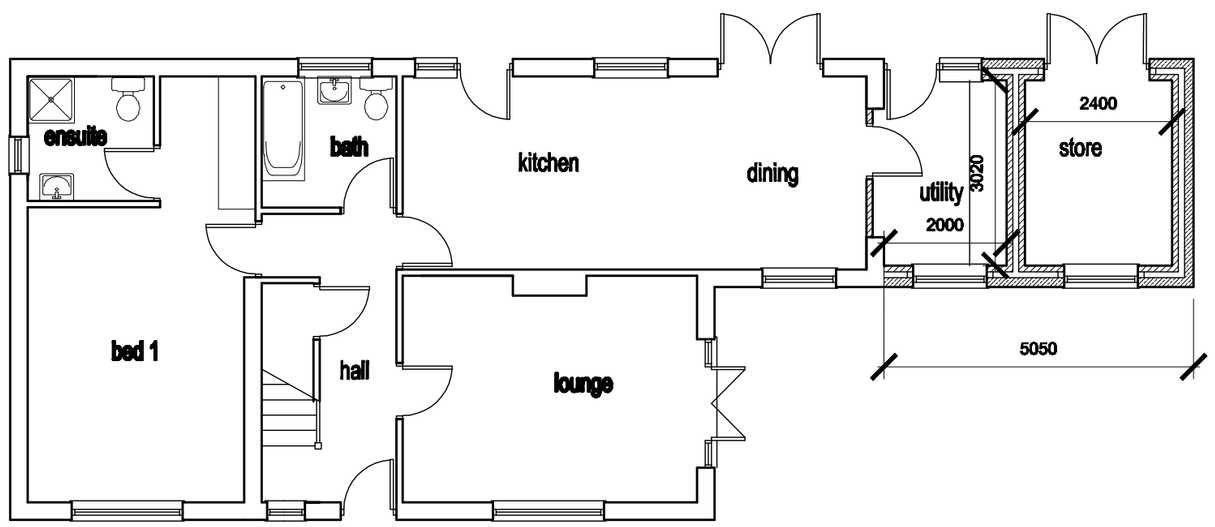

GROUND FLOOR PLAN

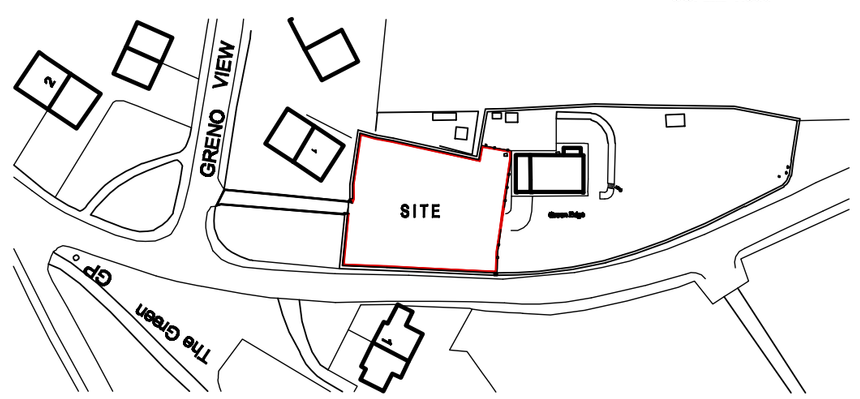

LOCATION PLAN
SCALE 1:1250

White Agus Partnership
PROVIDENCE VILLA,
42 SACKVILLE STREET,
BARNSLEY.
S70 2DB
Phone: 01226 208482
Fax: 01226 283030
Email: info@whiteaguspartnership.co.uk
Web: www.whiteaguspartnership.co.uk
SURVEYORS AND BUILDING DESIGN CONSULTANTS

Project. PROPOSED EXTENSION AT GREEN VIEW COTTAGE HOOD GREEN, S75 3HH	Client. MR & MRS FAXON
Drawing Title. PLANS AND ELEVATIONS	Date. JAN 2013
	Scale. 1:100 @ A2
	Ref. 12-083
	Dwg. No. 01
	Rev.

Date	Suffix	Description	Date	Suffix	Description