
1) This drawing and the design and details depicted thereon are the copyright of Peter Dimberline Chartered Architect.
2) All dimensions on this drawing are to be checked by the Contractor and any discrepancies are to be reported to the Architect.
3) Do not scale critical dimensions off this drawing.
4) Contractor to ensure that all Health & Safety requirements (CDM Regulations) in relation to this project will be complied with.

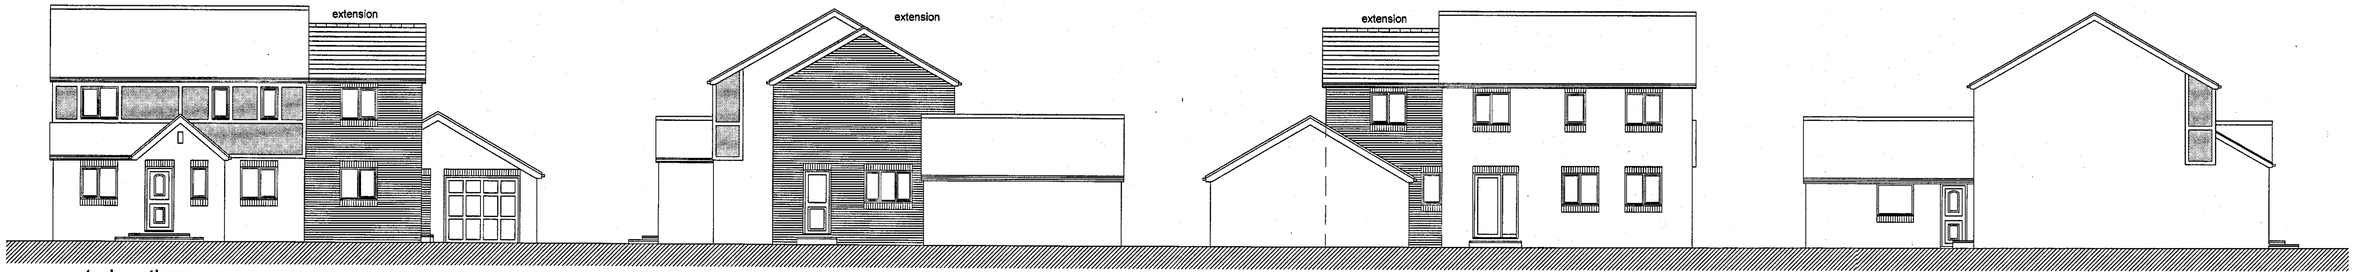


east elevation

north elevation

west elevation

south elevation

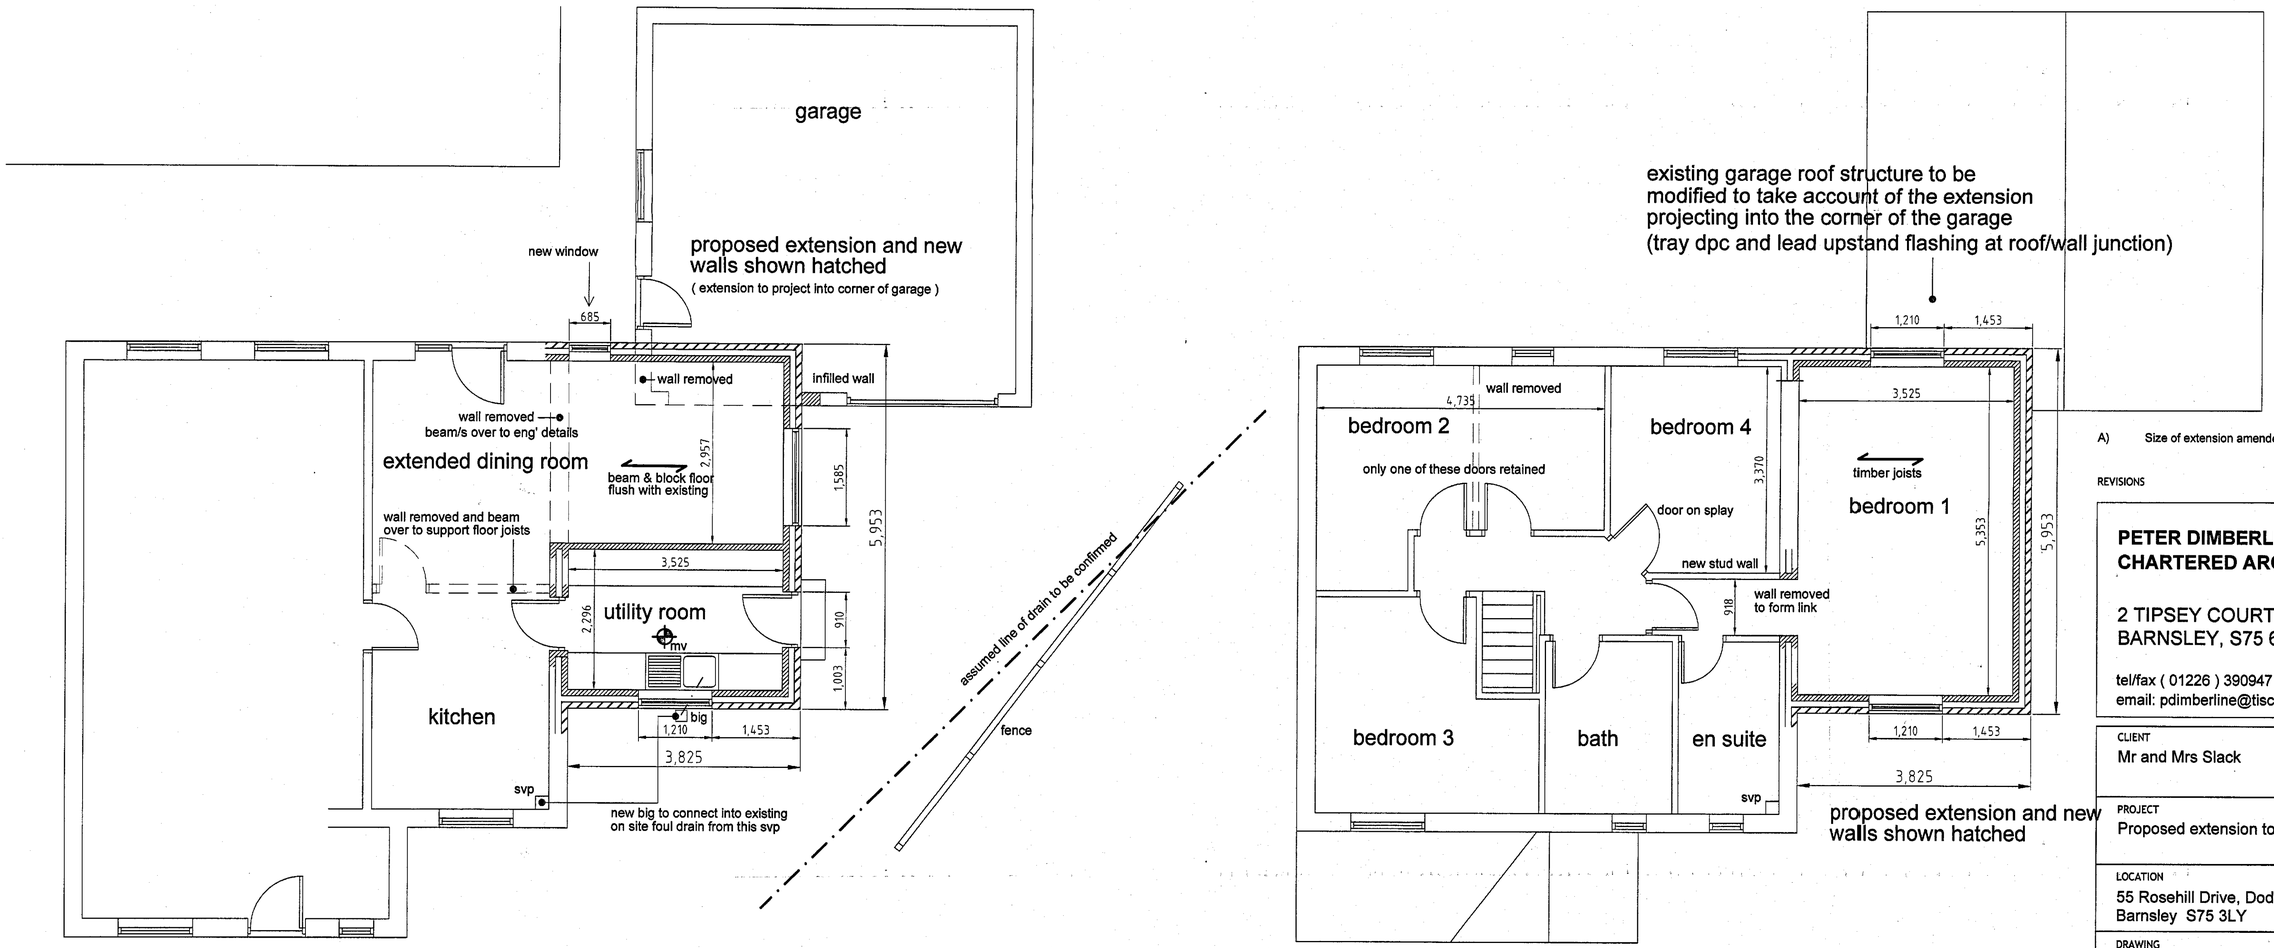

ground floor plan

PROPOSED DETAILS 1: 50

first floor plan

A) Size of extension amended at request of client.

REVISIONS

PETER DIMBERLINE Dip Arch, RIBA
CHARTERED ARCHITECT

2 TIPSEY COURT, STAINCROSS
BARNSLEY, S75 6FZ

tel/fax (01226) 390947
email: pdimberline@tiscali.co.uk

CLIENT
Mr and Mrs Slack

PROJECT
Proposed extension to existing dwelling

LOCATION
55 Rosehill Drive, Dodworth,
Barnsley S75 3LY

DRAWING
Proposed floor layouts and elevations

SCALES 1:50, 1:100 DATE Jan' 14

DRWG No. 2012/026/02 DRAWN BY PD


REV. A

A2


1) This drawing and the design and details depicted thereon are the copyright of Peter Dimberline Chartered Architect.
2) All dimensions on this drawing are to be checked by the Contractor and any discrepancies are to be reported to the Architect.
3) Do not scale critical dimensions off this drawing.
4) Contractor to ensure that all Health & Safety requirements (CDM Regulations) in relation to this project will be complied with.




east elevation

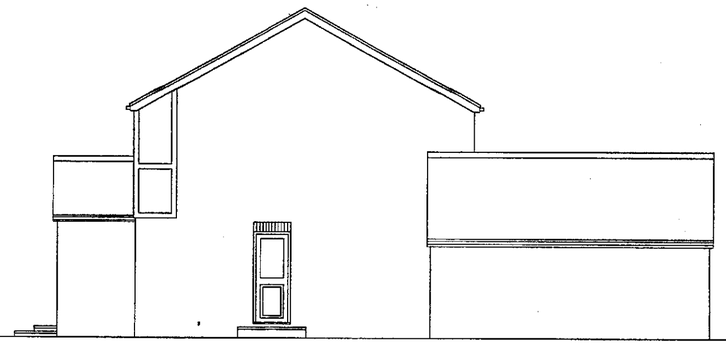


north elevation

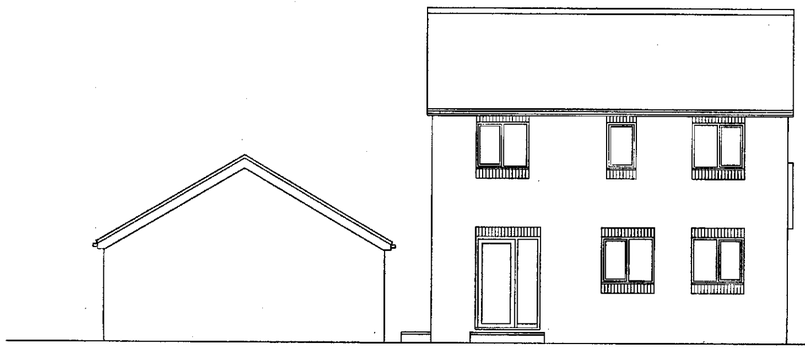

west elevation

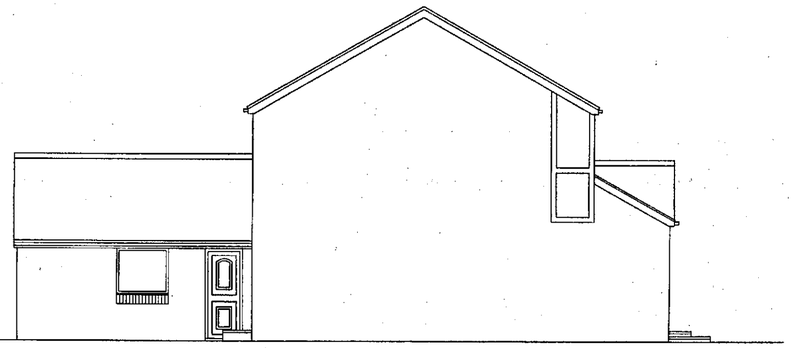


south elevation

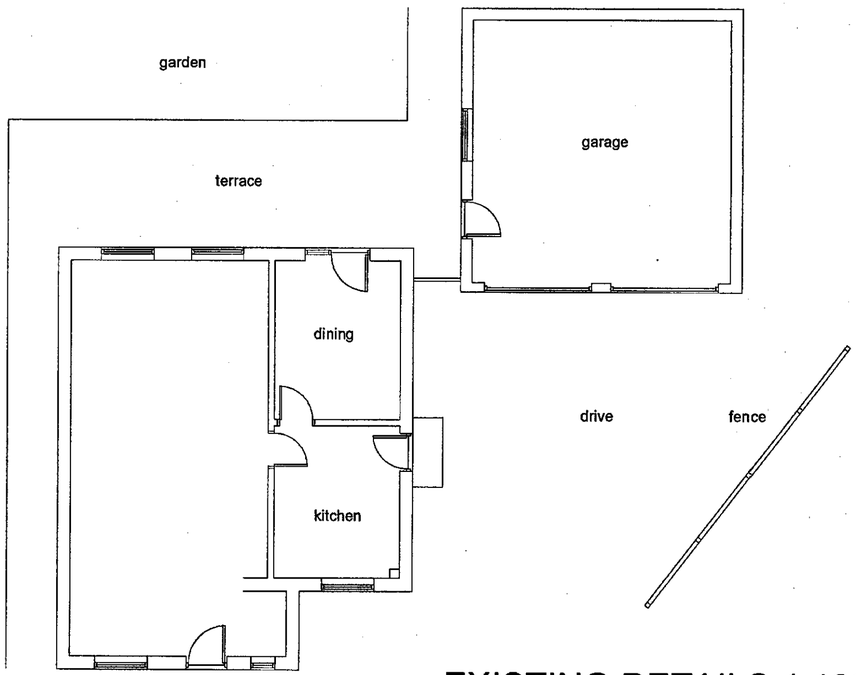

EXISTING DETAILS 1:100

ground floor plan

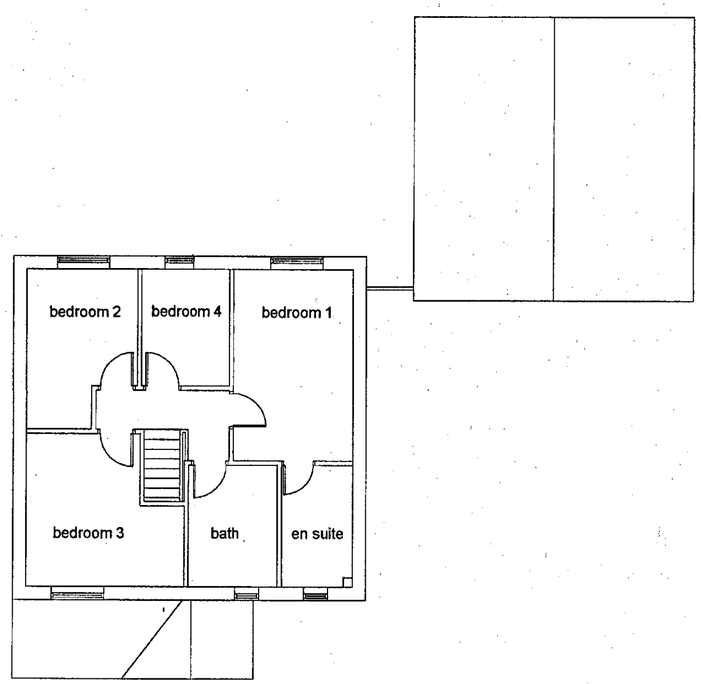

first floor plan

REVISIONS

PETER DIMBERLINE Dip Arch, RIBA
CHARTERED ARCHITECT

2 TIPSEY COURT, STAINCROSS
BARNSLEY, S75 6FZ

tel/fax (01226) 390947
email: pdimberline@tiscali.co.uk

CLIENT
Mr and Mrs Slack

PROJECT
Proposed extension to existing dwelling

LOCATION
55 Rosehill Drive, Dodworth,
Barnsley S75 3LY

DRAWING
Existing details

SCALES 1:100 DATE Feb' 13

DWING No. 2012/026/01 DRAWN BY PD

REV.