
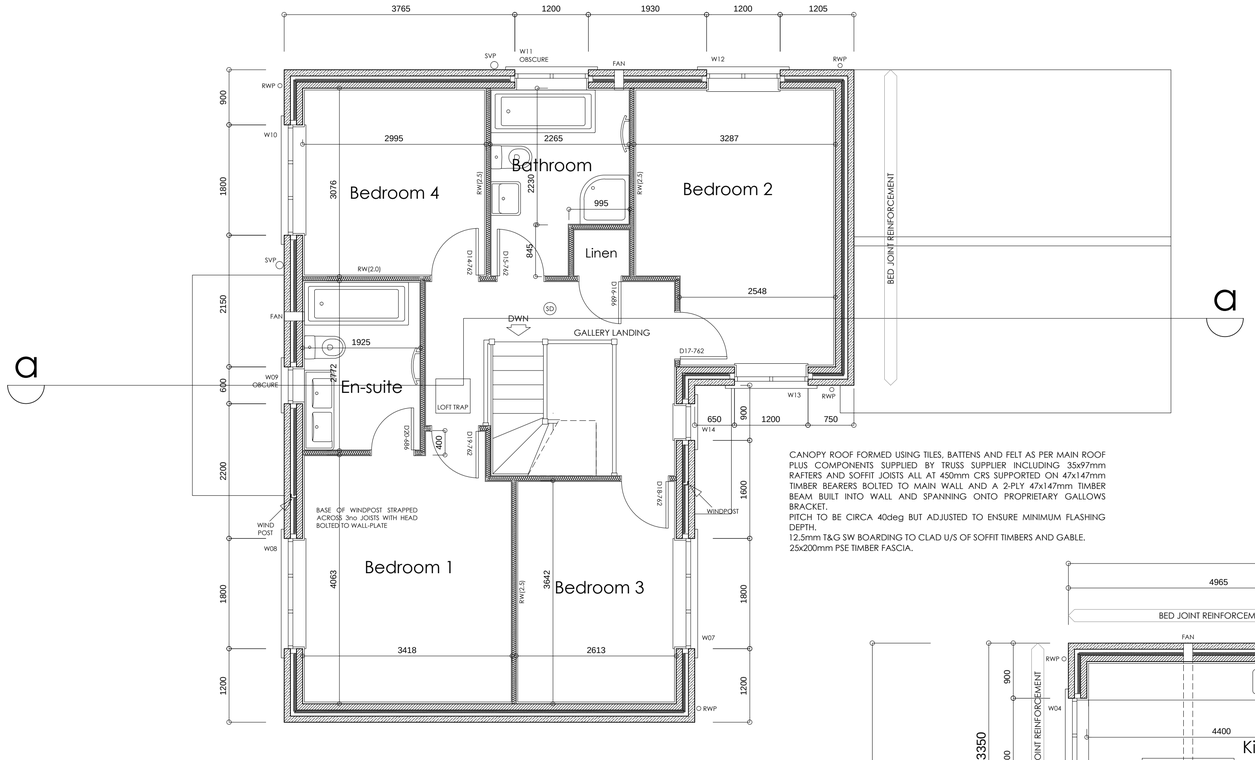


First Floor Plan

CANOPY ROOF FORMED USING TILES, BATTENS AND FELT AS PER MAIN ROOF PLUS COMPONENTS SUPPLIED BY TRUSS SUPPLIER INCLUDING 35x97mm RAFTERS AND SOFFIT JOISTS ALL AT 450mm CRS SUPPORTED ON 47x147mm TIMBER BEARERS BOLTED TO MAIN WALL AND A 2-PLY 47x147mm TIMBER BEAM BUILT INTO WALL AND SPANNING ONTO PROPRIETARY GALLOWS BRACKET.
PITCH TO BE CIRCA 40deg BUT ADJUSTED TO ENSURE MINIMUM FLASHING DEPTH.
12.5mm T&G SW BOARDING TO CLAD U/S OF SOFFIT TIMBERS AND GABLE.
25x200mm PSE TIMBER FASCIA.

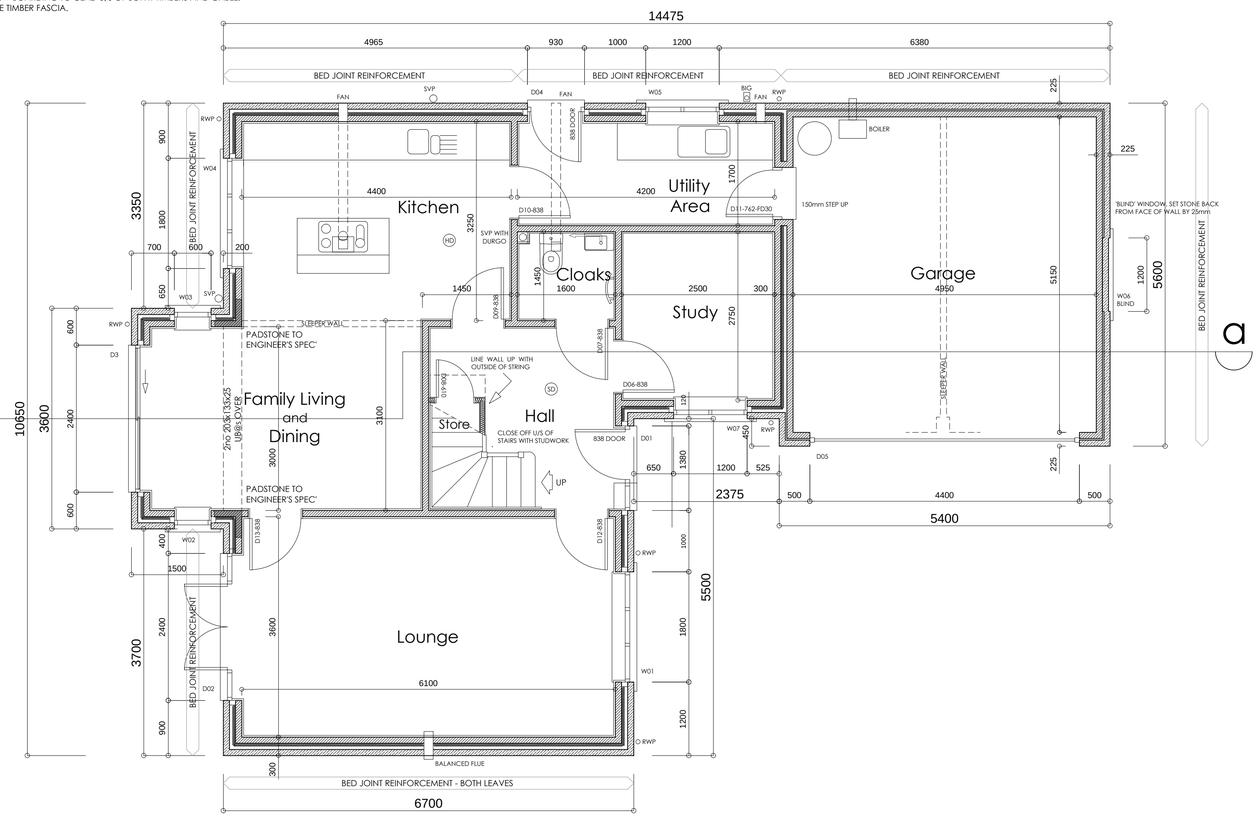

Ground Floor Plan

1:50
0m 1m 2m 3m
1:100
0m 1m 2m 3m 4m 5m 6m

THIS DRAWING IS THE COPYRIGHT OF MPJ DESIGN ASSOCIATES LTD AND MAY NOT BE REPRODUCED OR AMENDED WITHOUT WRITTEN PERMISSION. NO LIABILITY WILL BE ACCEPTED FOR AMENDMENTS MADE BY OTHER PERSONS.
ALL DIMENSIONS ARE GIVEN TO MASONRY/STUDWORK AND EXCLUDE FINISHES.
THE CONTRACTOR IS TO CHECK AND VERIFY ALL DIMENSIONS AND LEVELS PRIOR TO WORK COMMENCING. THE CONTRACTOR IS TO COMPLY WITH ALL CURRENT BUILDING LEGISLATION WHETHER OR NOT SPECIFICALLY STATED ON THIS DRAWING.
THIS DRAWING MUST BE READ WITH AND CHECKED AGAINST ALL RELEVANT ENGINEERS' DETAILS, DESIGN DRAWINGS AND ALL OTHER SPECIALIST INFORMATION PROVIDED.

This drawing depicts Plots 7 and 10.

REV A.	LAUFEN SANITARYWARE ADDED-WASTE PIPES CLARIFIED STRUCTURAL ELEMENTS DESCRIBED-CONROY BROOK AMENDMENTS	03/03/15
REV B.	FRENCH DOORS ADDED TO LOUNGE	23/03/15
REV C.	FURTHER STRUCTURAL ELEMENTS ADDED.	30/06/15
REV D.	KICHEN/UTILITY DESIGN AMENDED. DELETE SINK GULLEY, MOVE FAN. CANOPY ROOF COMPONENTS DESCRIBED.	21/08/15

Client: Conroy Brook (Developments) Ltd

J ob: Wellthorne Lane
INGBIRCHWORTH

Title: House Type D - Construction Drawing
Floor Plans

Scale: 1:100/ 1:50
Dwg No: 14/109-C149.1D
Date: Dec 2014

MPJ DESIGN ASSOCIATES Ltd
4 CHURCH STREET
BARLBOROUGH
CHESTERFIELD. S43 4EP

tele: 01246 819259
mob: 07841 353141
martynpjones@btinternet.com