
Proposed Front Elevation


Scale 1:100

Double Brick Wall to 1 metre
Brick Pillars to 1.5 metre
Metal Work See Through
Gates and Railings to 1.5 metre

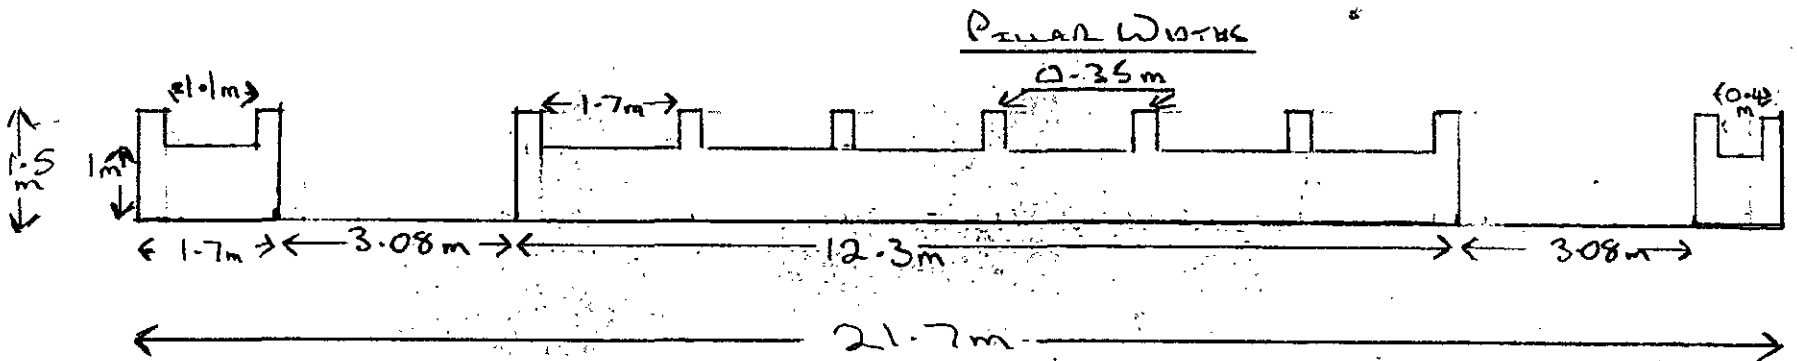

Proposed Left Side Elevation


Scale 1:100

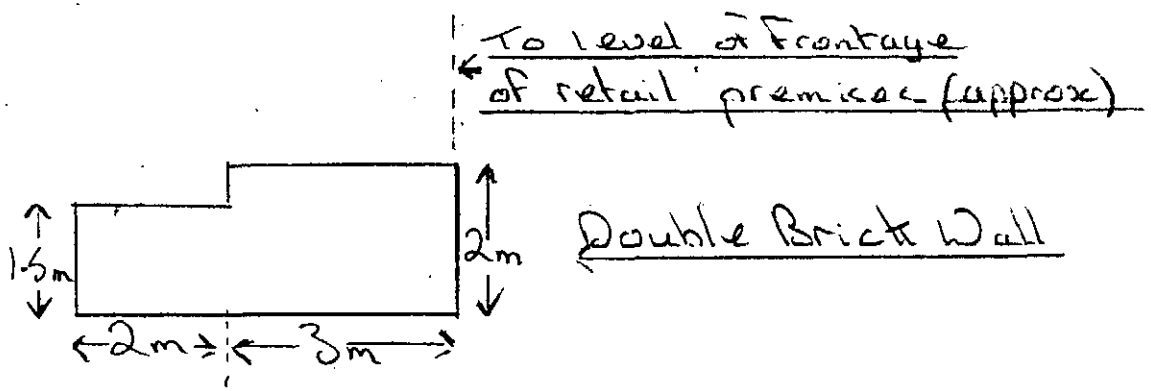

Existing Site Layout

Scale 1:500


(1)

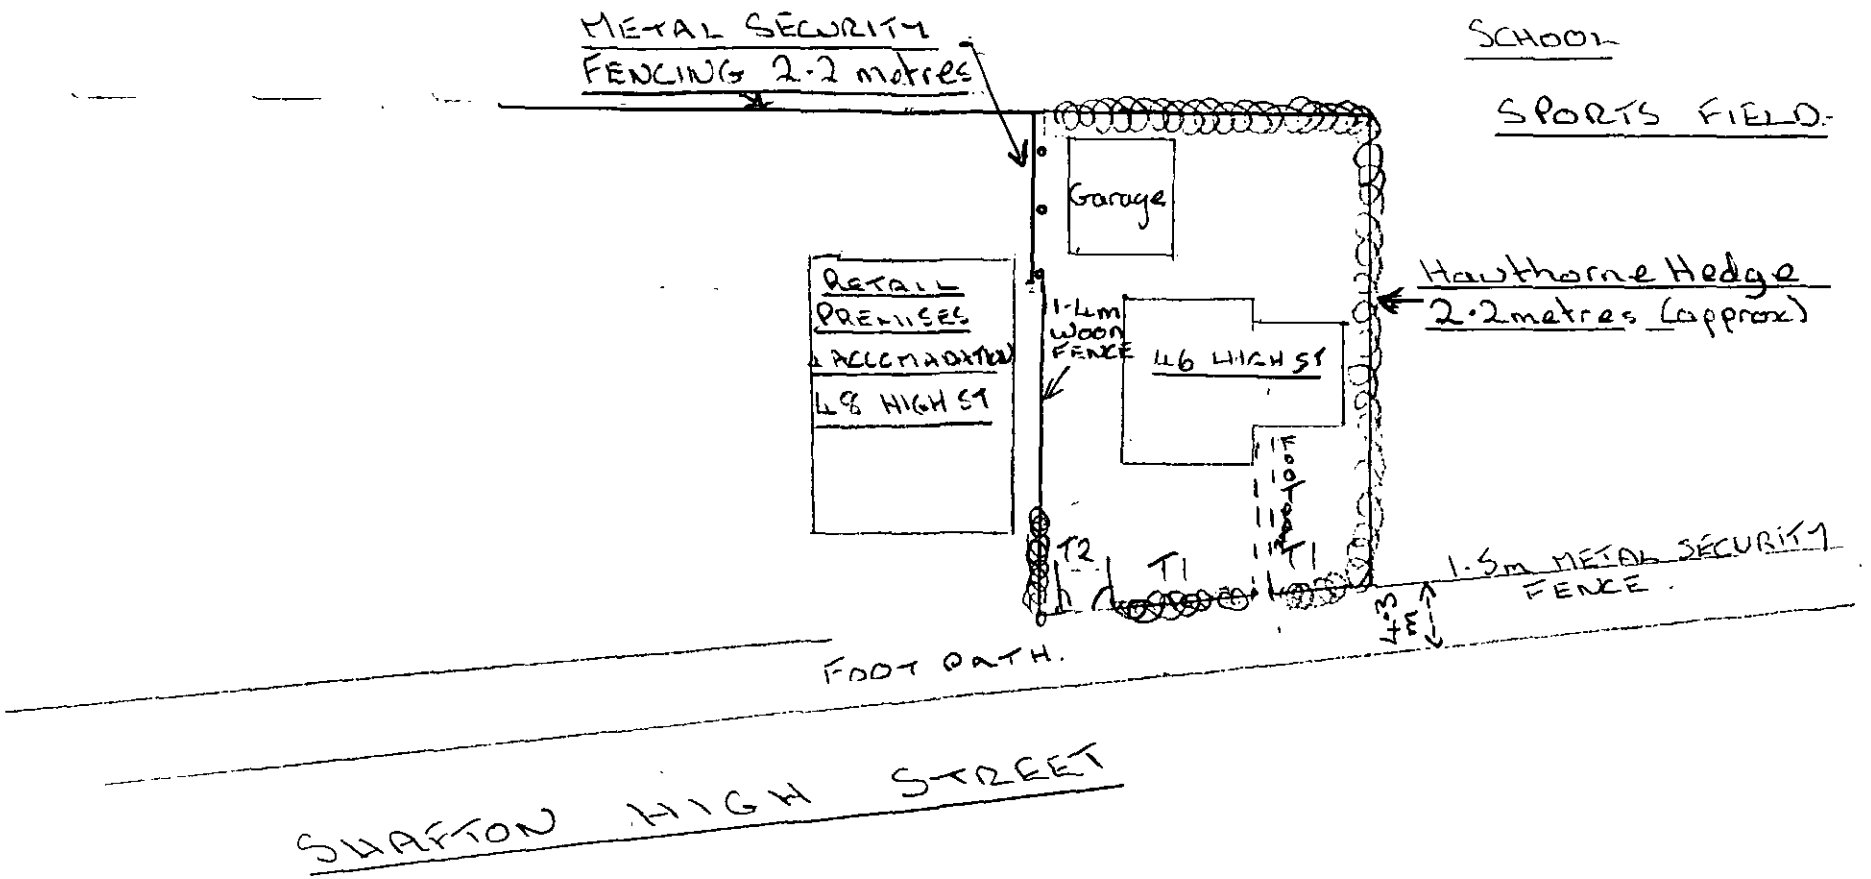


Existing Front Elevation

Scale 1:100

HAWTHORNE

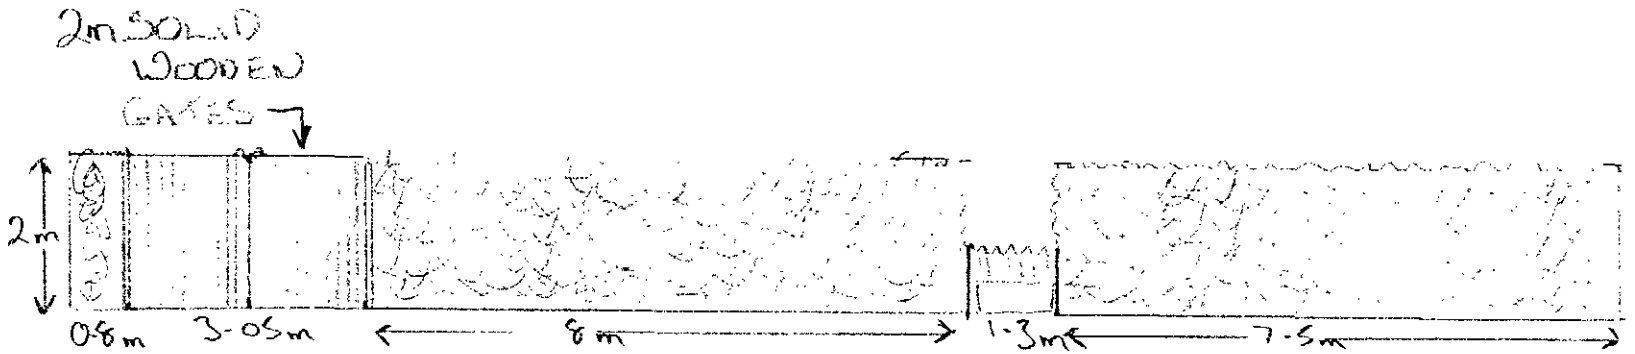

EXISTING LEFT SIDE ELEVATION

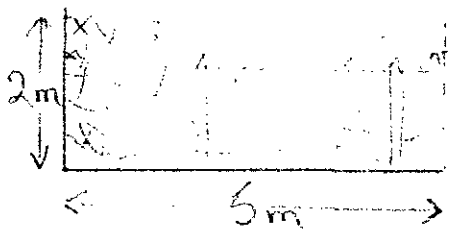

HAWTHORNE HEDGE +
DILAPIDATED TIMBER
WOVEN FENCE PANELS