
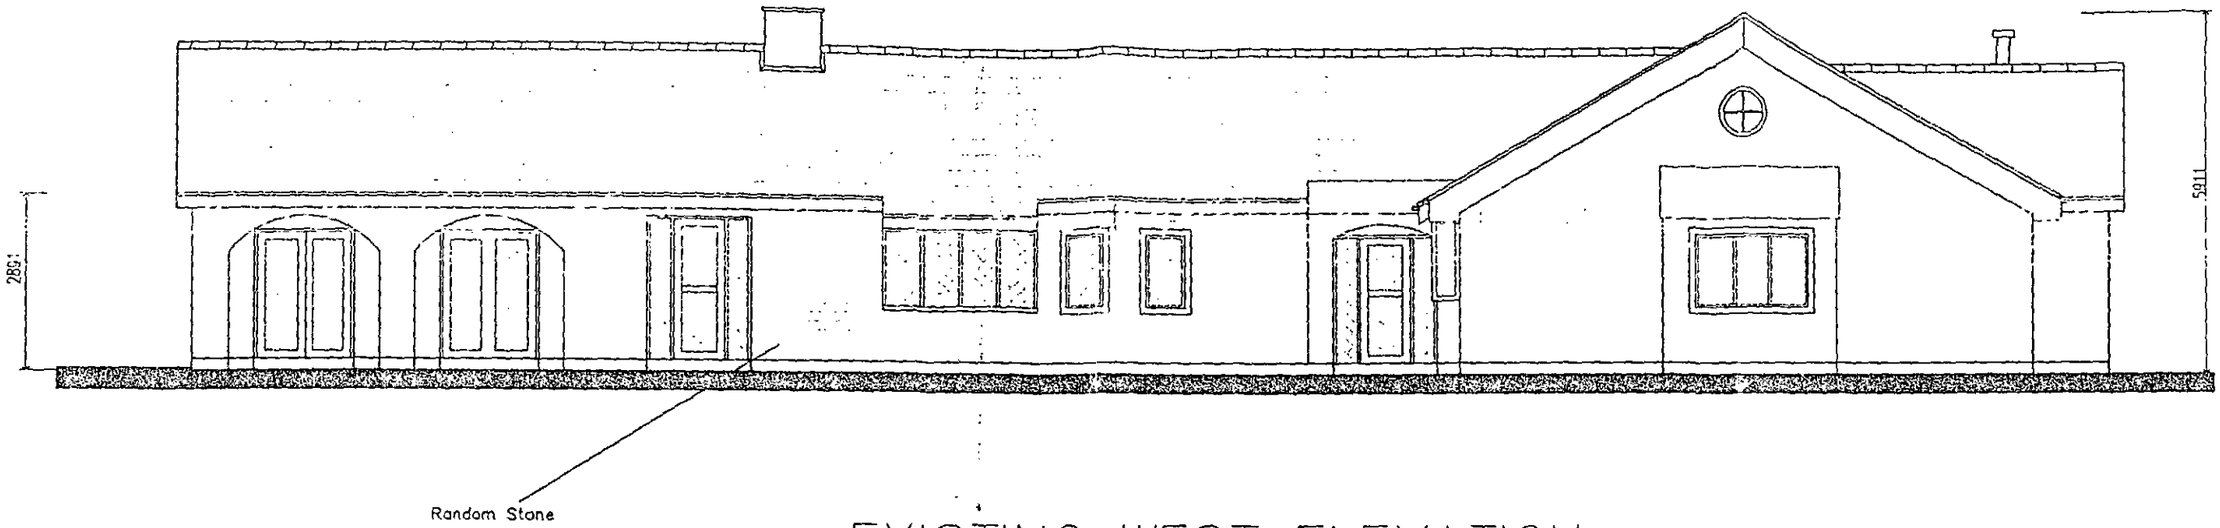


EXISTING WEST ELEVATION

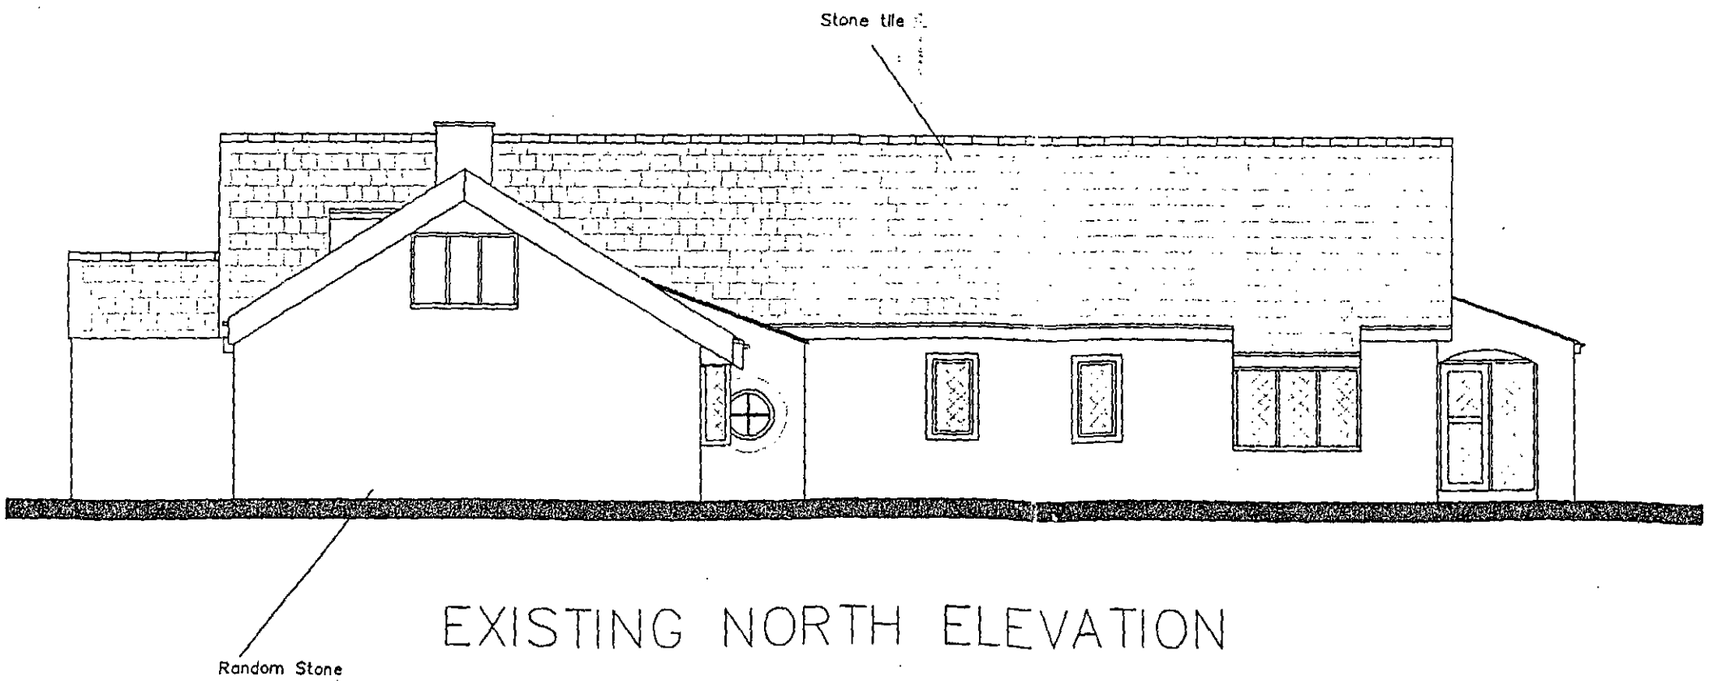

EXISTING NORTH ELEVATION

RE MODEL EXISTING ELEVATIONS EXTEND TO PROVIDE NEW DOUBLE HEIGHT PORCH, RAISE EXISTING RIDGE HEIGHTS AND REAR EAVE HEIGHT

TREELANDS LODGE
STAINBOROUGH
BARNSLEY

Client :

MR J BOYLIN

Title :

EXISTING ELEVATIONS

DWG No : 005

DATE :	SCALE	DRAWN	CHKD
Feb 08	1:100	JHR	


Jeremy Rawlings
Period Homes

Coombe Lee
Blackborough
Cullompton
Devon
EX15 2HJ

Tel : 01884 266 444
Fax : 01884 266 758

e-mail : jeremyrawlings@...

www.periodhome.net

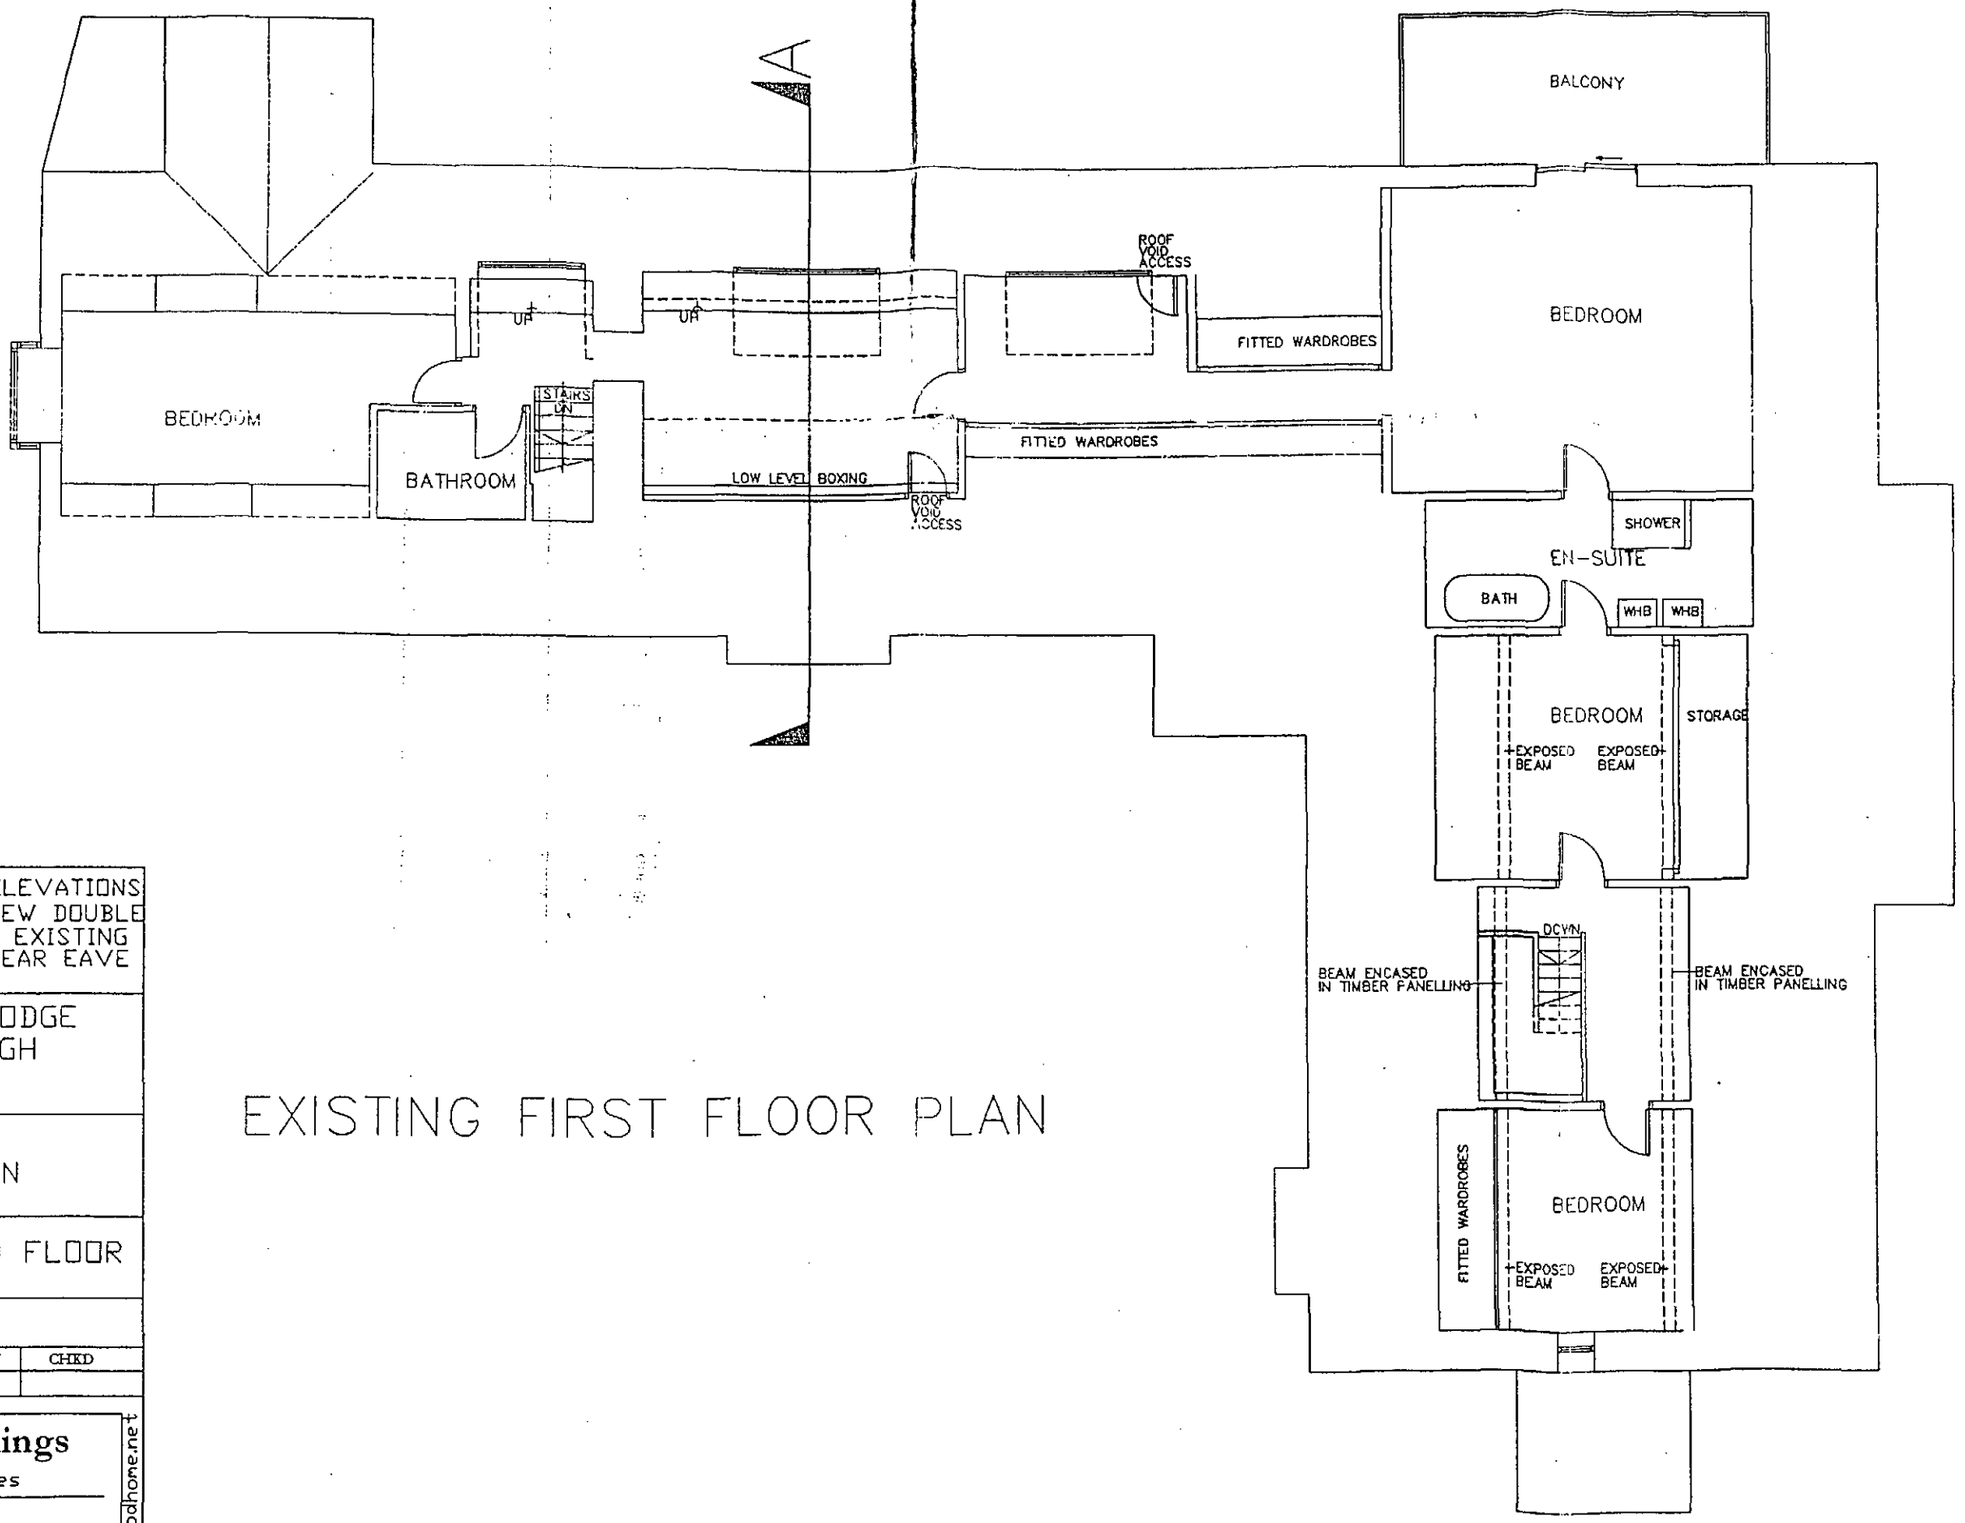

EXISTING FIRST FLOOR PLAN

RE MODEL EXISTING ELEVATIONS EXTEND TO PROVIDE NEW DOUBLE HEIGHT PORCH. RAISE EXISTING RIDGE HEIGHTS AND REAR EAVE HEIGHT

TREELANDS LODGE
STAINBOROUGH
BARNSLEY

Client:
MR J BOYLIN

Title:
EXISTING GROUND FLOOR PLAN

DWG No: 008

DATE:	SCALE	DRAWN	CHKD
Feb 08	1:100	JHR	

Jeremy Rawlings
Period Homes


Coombe Lee
Blackborough
Cullompton
Devon
EX15 2HJ

Tel : 01884 266 444
Fax : 01884 266 758


e-mail : jeremy.rawlings@btinternet.com

www.periodhome.net

© 2008

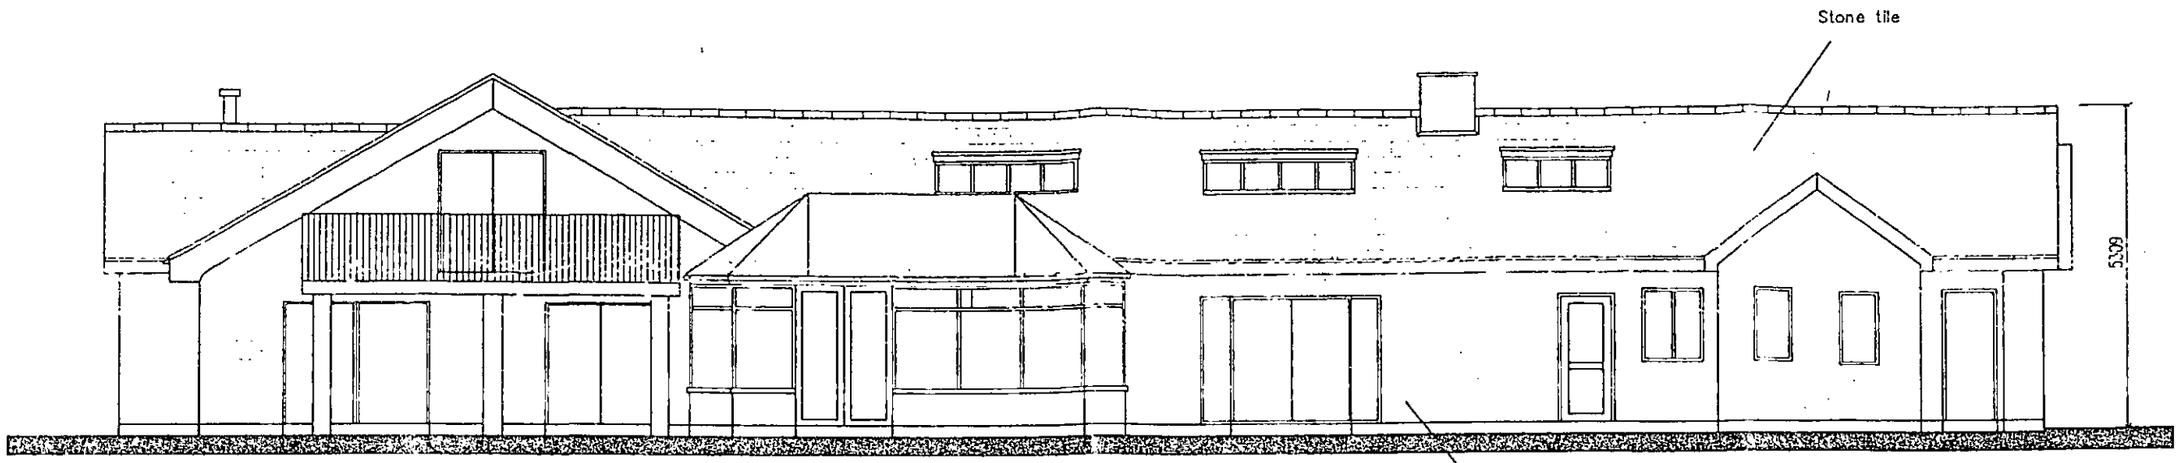

EXISTING EAST ELEVATION

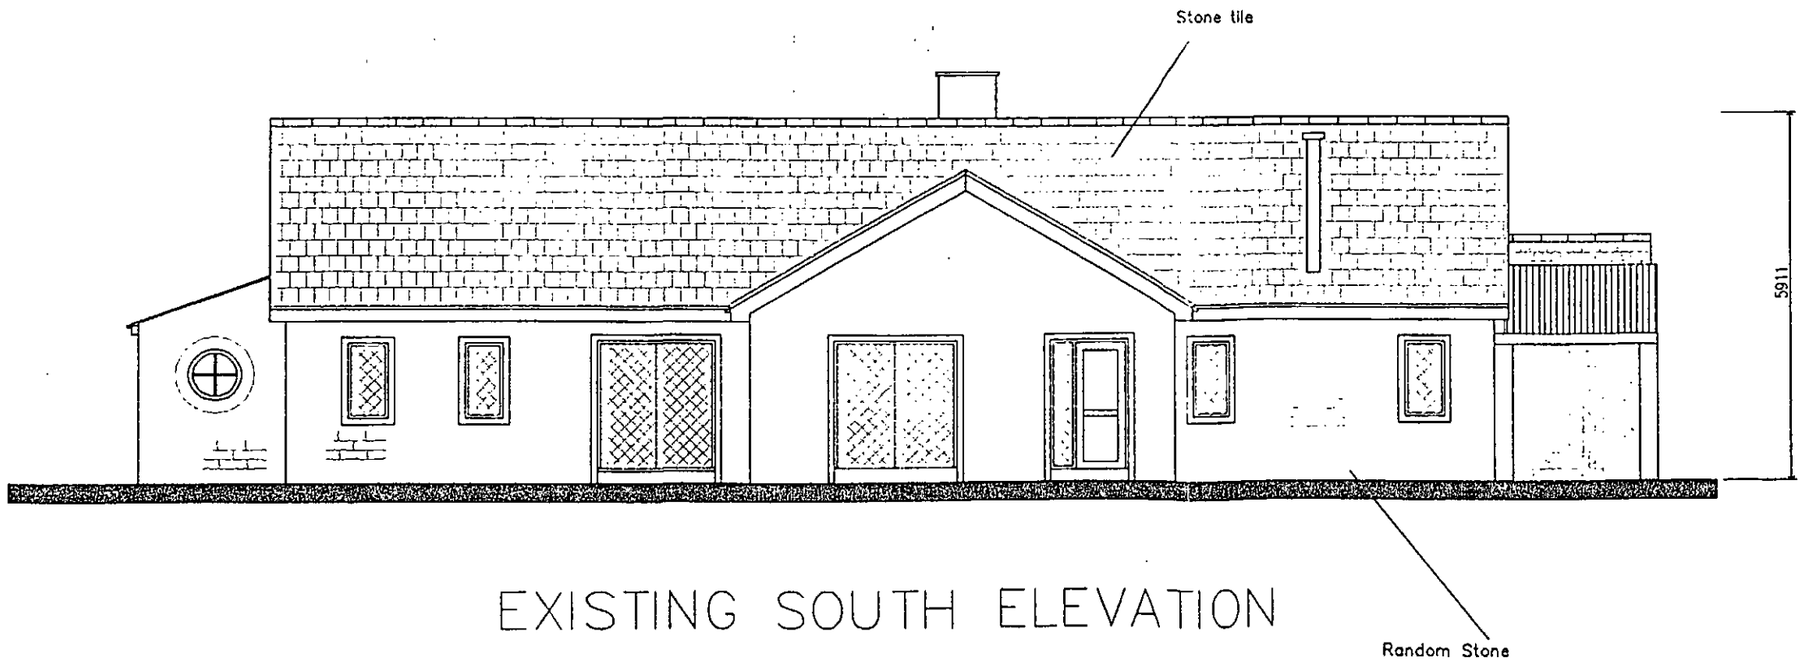

EXISTING SOUTH ELEVATION

RE MODEL EXISTING ELEVATIONS EXTEND TO PROVIDE NEW DOUBLE HEIGHT PORCH. RAISE EXISTING RIDGE HEIGHTS AND REAR EAVE HEIGHT

TREELANDS LODGE
STAINBOROUGH
BARNSLEY

Client:
MR J BOYLIN

Title:
EXISTING ELEVATIONS

DWG No: 006

DATE:	SCALE	DRAWN	CHKD
Feb 08	1:100	JHR	

Jeremy Rawlings
Period Homes


Coombe Lee
Blackborough
Cullompton
Devon
EX15 2HJ

Tel : 01884 266 444
Fax : 01884 266 758

e-mail : Jeremy.rawlings@btinternet.com

www.periodhome.net

© 2008

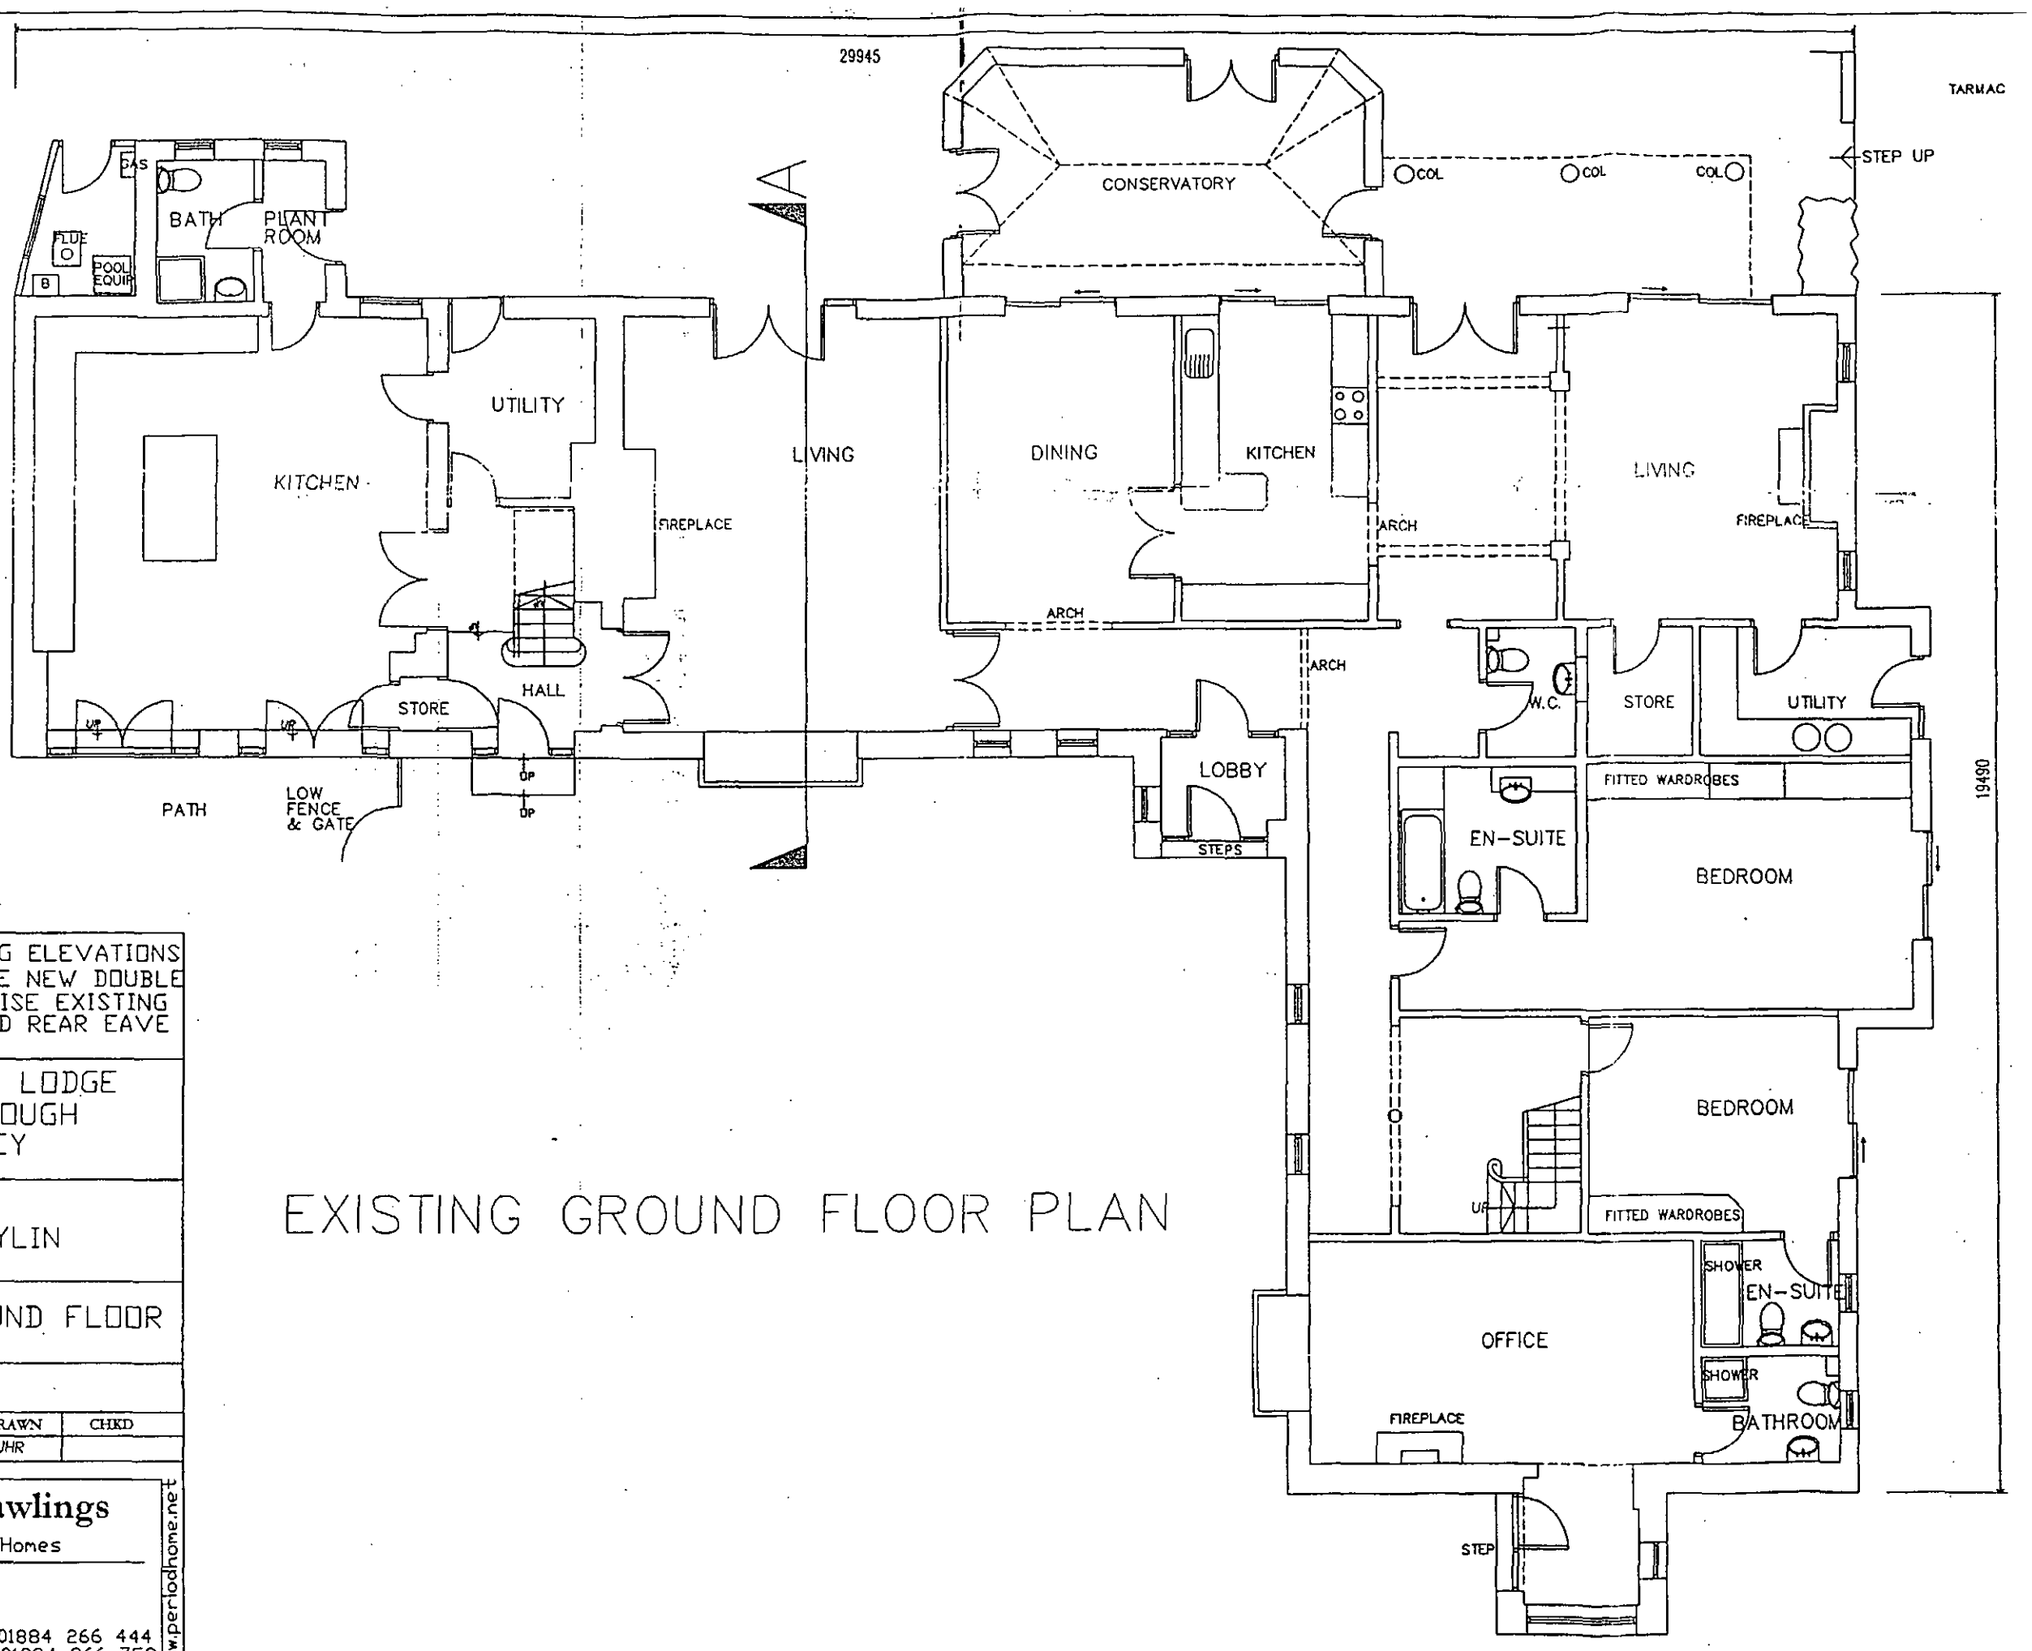

EXISTING GROUND FLOOR PLAN

RE MODEL EXISTING ELEVATIONS EXTEND TO PROVIDE NEW DOUBLE HEIGHT PORCH. RAISE EXISTING RIDGE HEIGHTS AND REAR EAVE HEIGHT

TREELANDS LODGE
STAINBOROUGH
BARNSLEY

Client:
MR J BOYLIN

Title:
EXISTING GROUND FLOOR PLAN

DWG No: 007

DATE:	SCALE	DRAWN	CHKD
Feb 08	1:100	JHR	

Jeremy Rawlings
Period Homes

Coombe Lee
Blackborough
Cullompton
Devon
EX15 2HJ
Tel : 01884 266 444
Fax : 01884 266 758

e-mail : jeremy.rawlings@btinternet.com

www.periodhome.net

© 2008