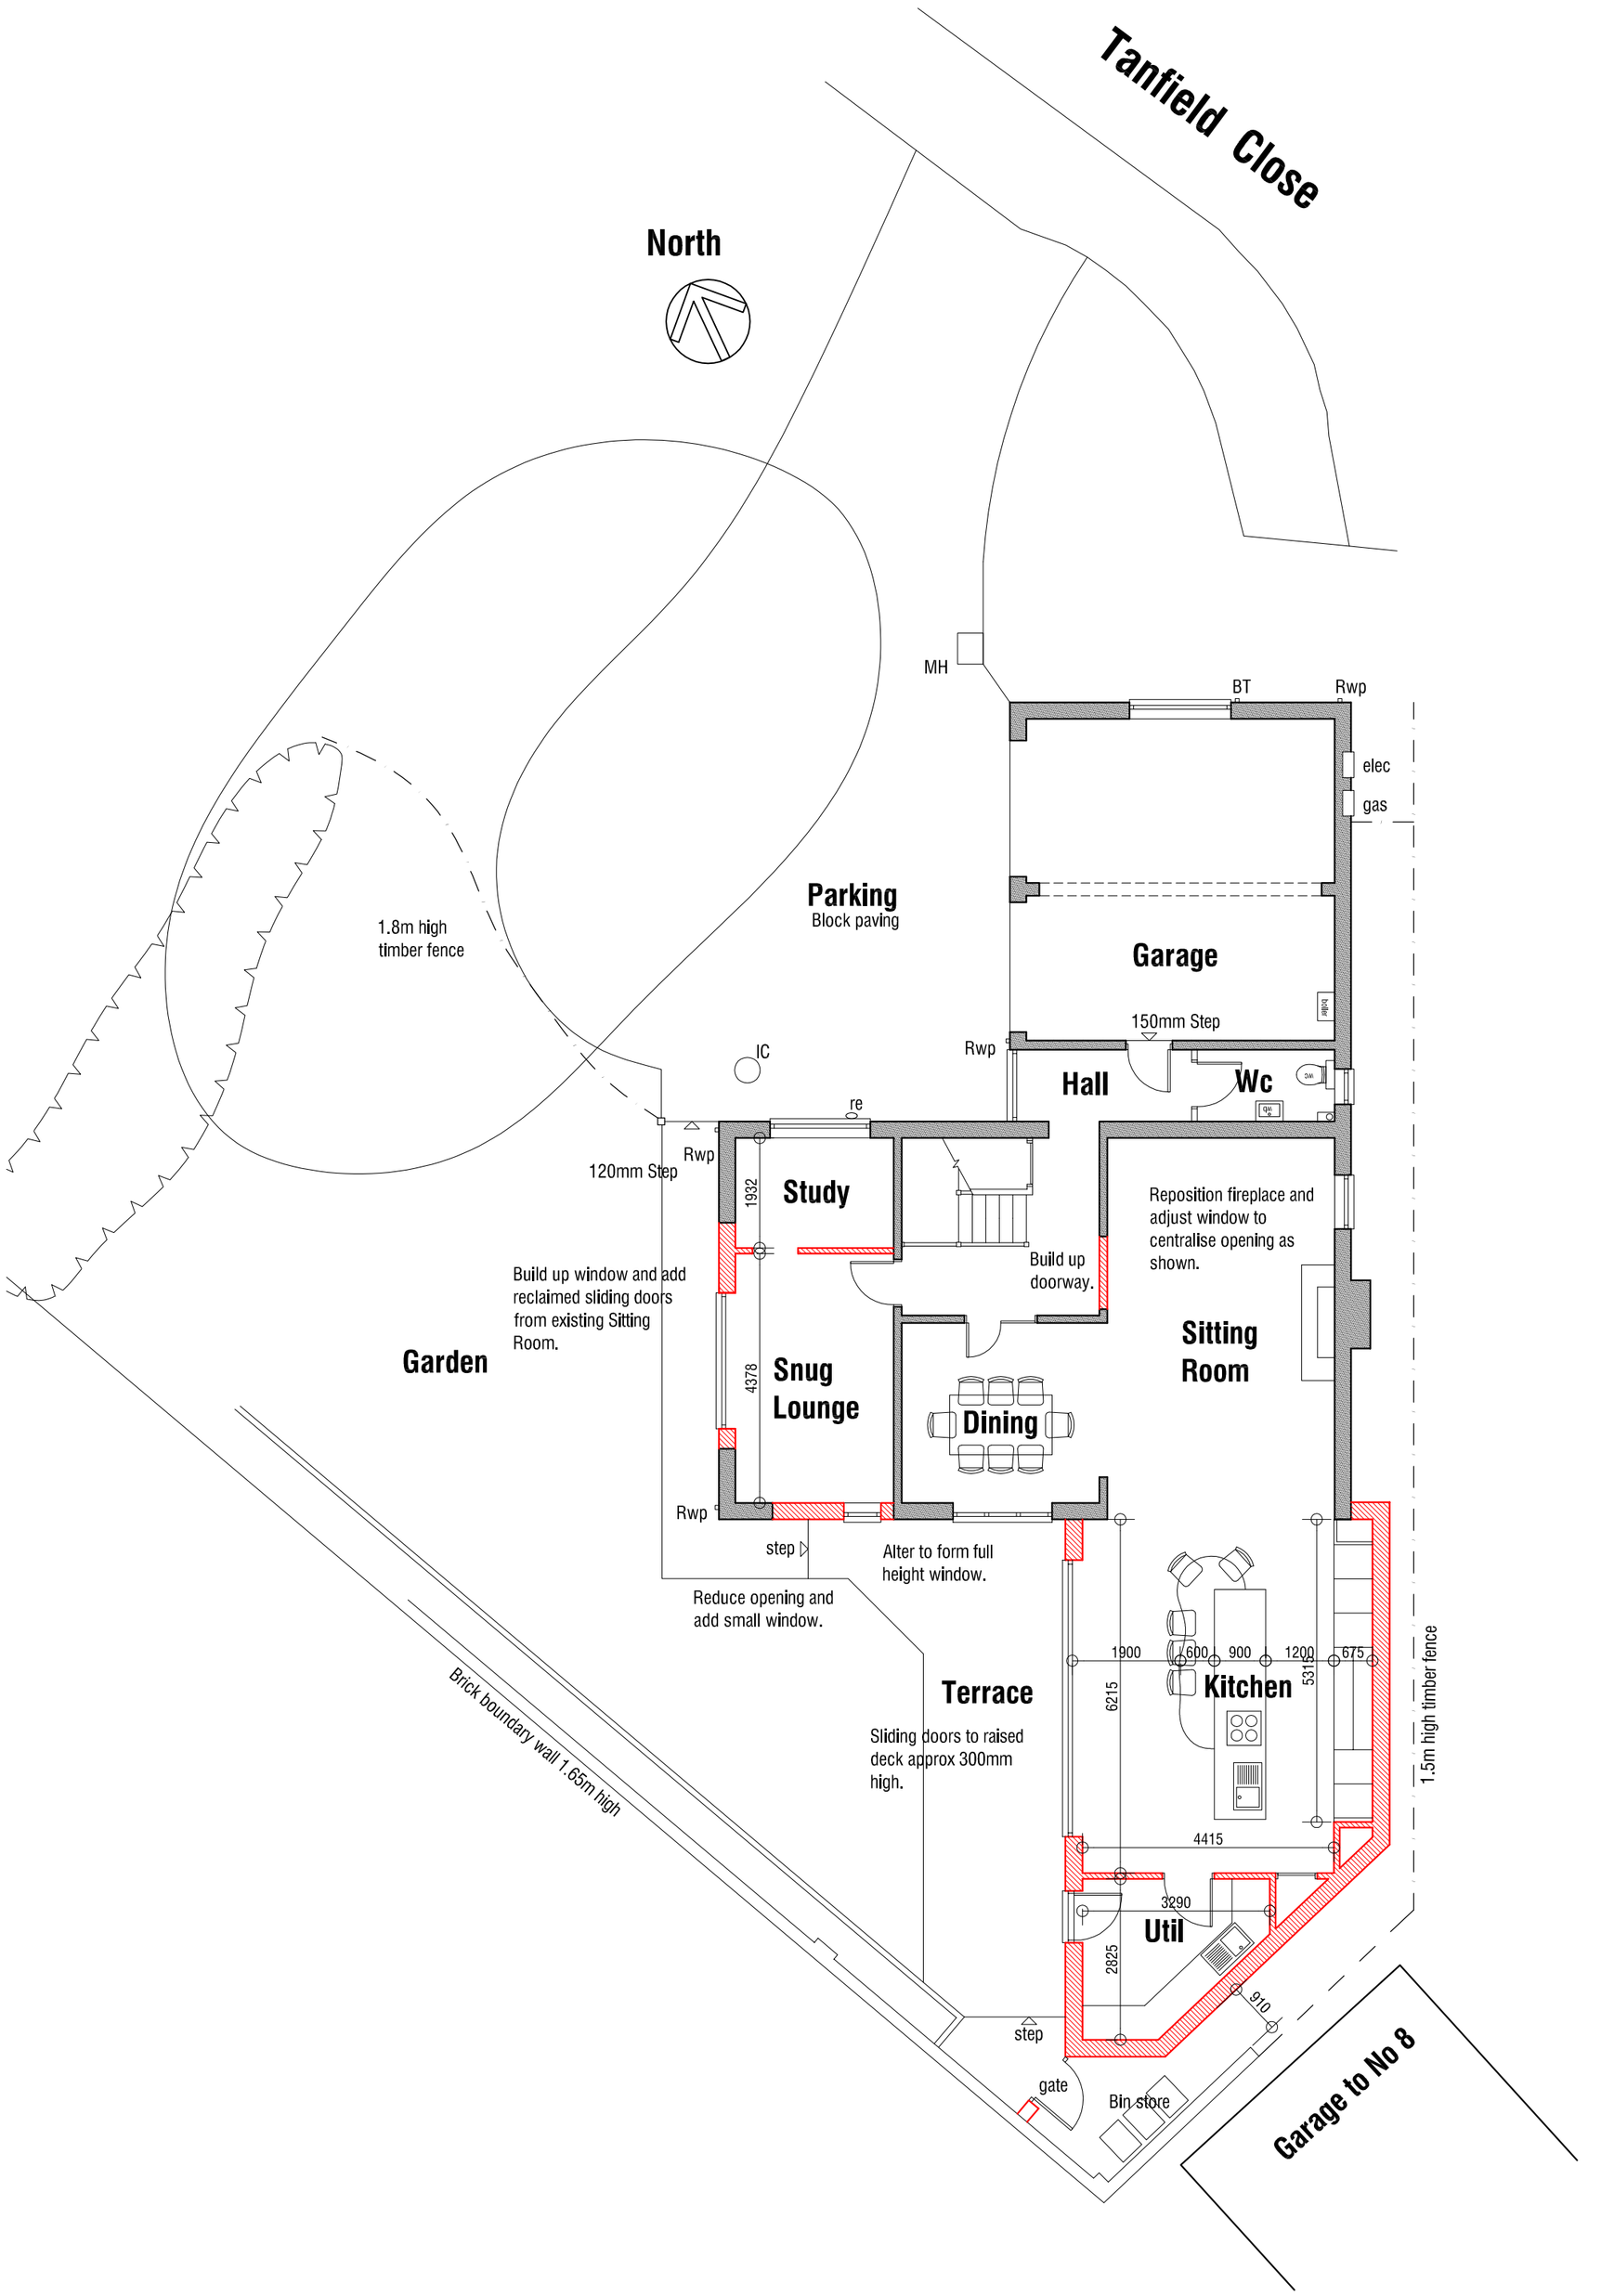

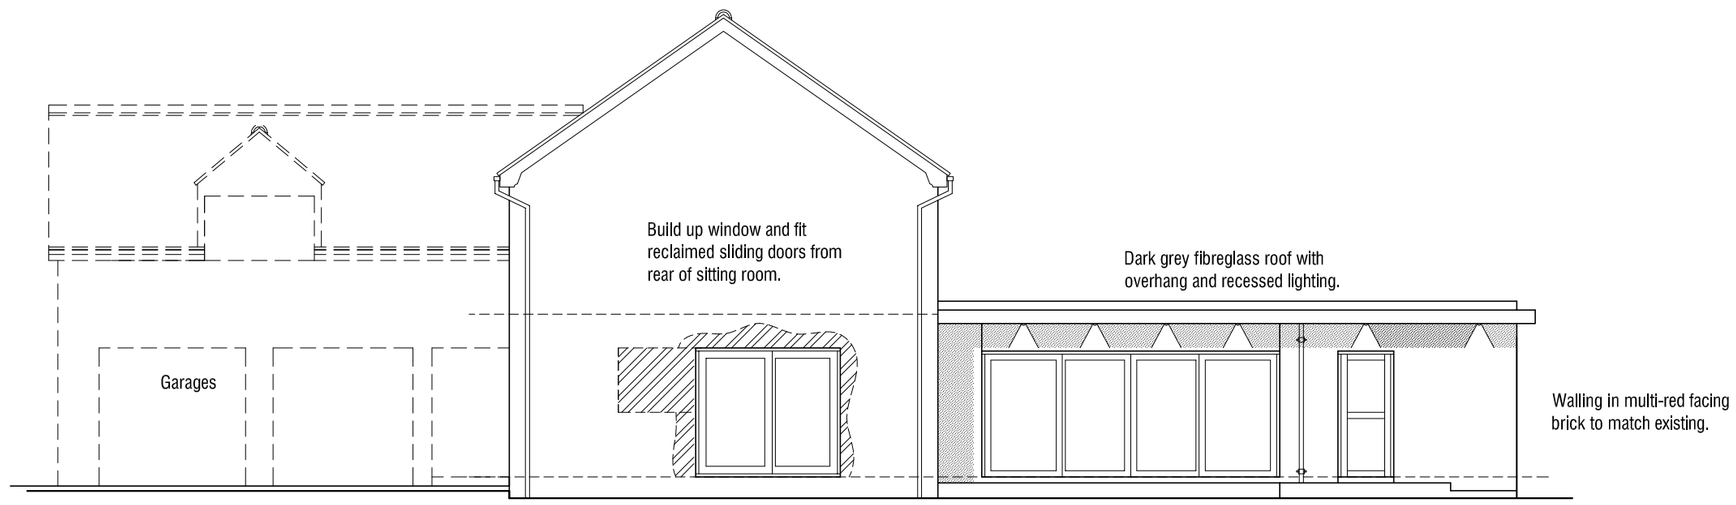

North West Elevation 1:100

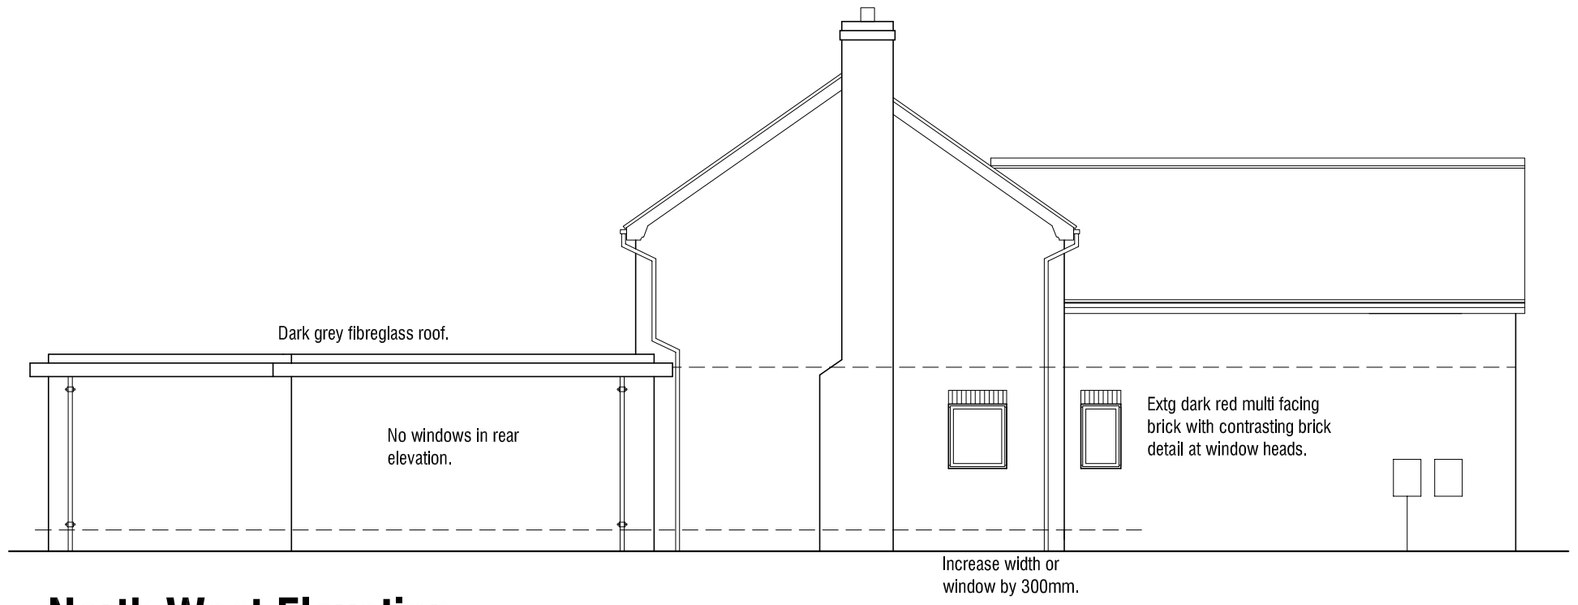

North West Elevation 1:100

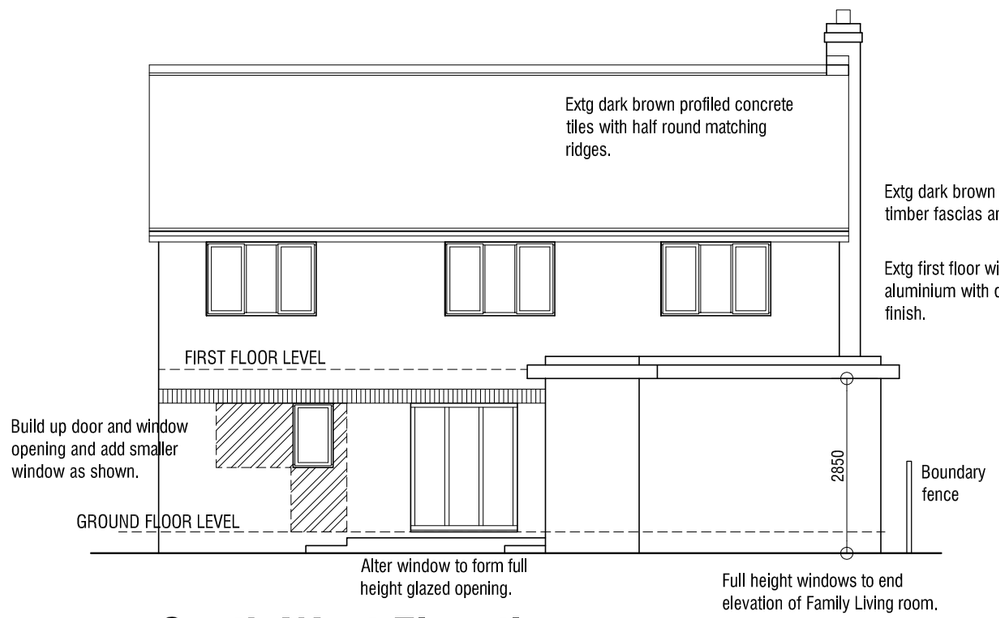

South West Elevation 1:100

Rev B 04.12.2017 - Amend design.
Rev A 02.10.2017 - Layout amended.

6 TANFIELD CLOSE
ROYSTON
BARNSLEY

DESIGN PROPOSALS

PLANS AND ELEVATIONS

mbooth design
architectural design and building consultants

Fairfield House
Berneslai Close Barnsley
S70 2FL
T: 01226 286256
M: 07881898300
E: mboothdesign@btconnect.com

Scale	1:100 @ A2	Drawn	MJB
Date	AUGUST 2017	Ref.	17.24
Dwg No.	**P2**	Rev.	B

0cm 2cm 4cm 6cm

Copyright mboothdesign. All dimensions in millimeters unless otherwise stated.
Dimensions for setting out in existing buildings are to be checked and verified on site.