



WEST ELEVATION

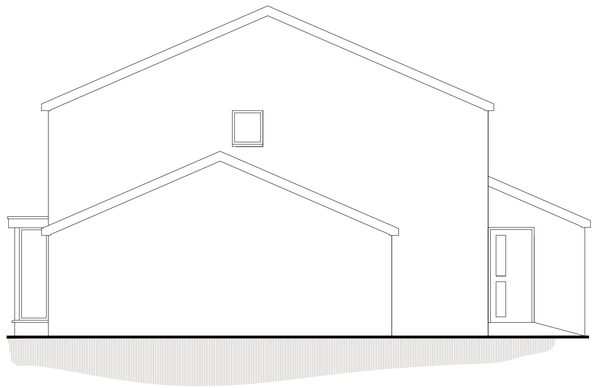

EAST ELEVATION



NORTH ELEVATION

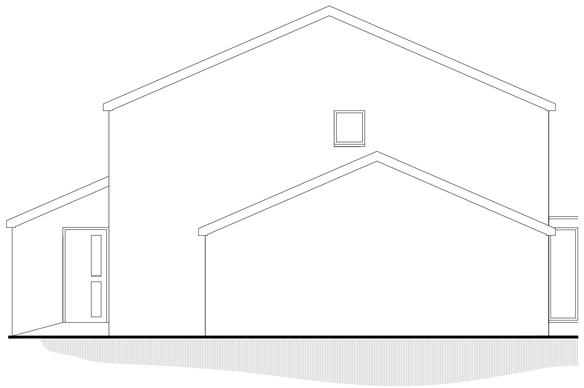


SOUTH ELEVATION




BLOCK PLAN

SCALE 1:500

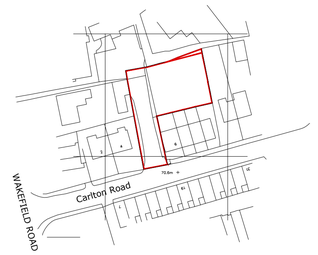


LOCATION PLAN

SCALE 1:1250

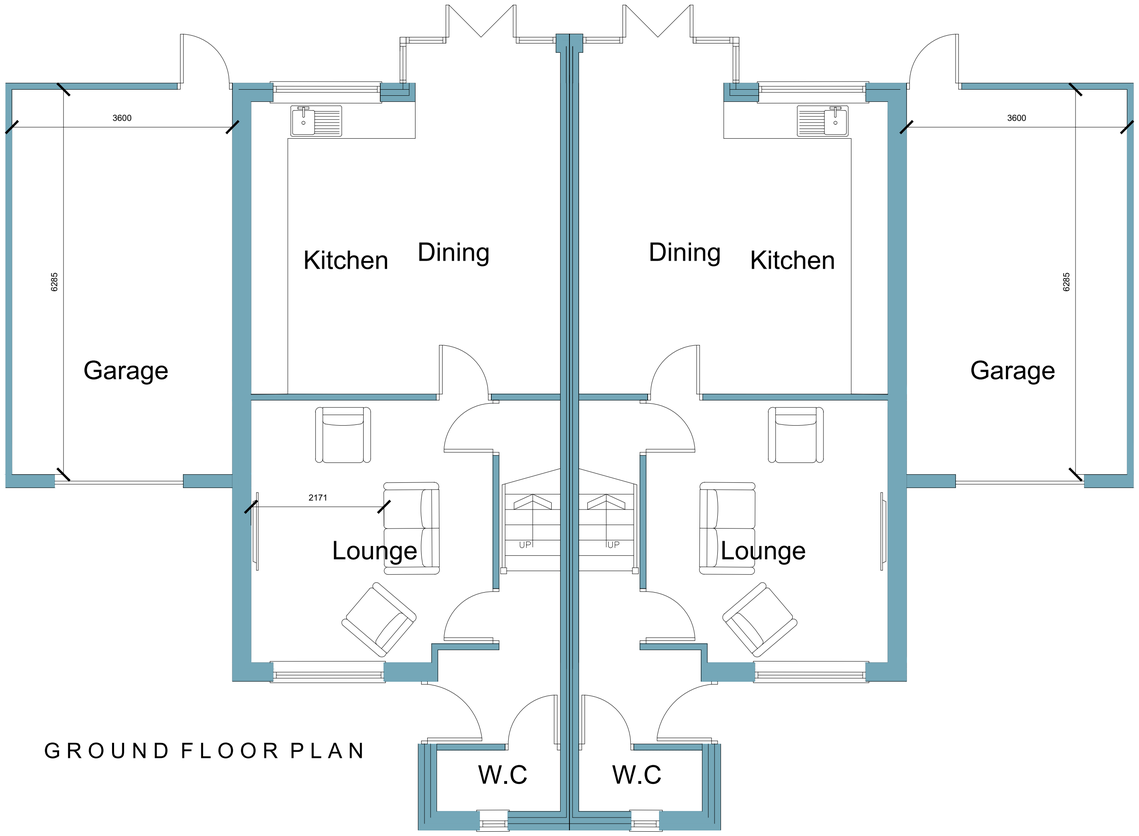

GROUND FLOOR PLAN

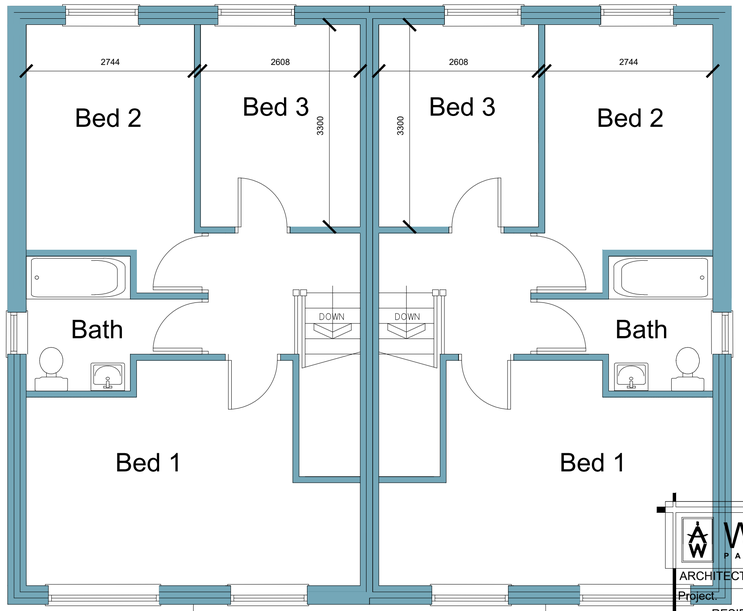

FIRST FLOOR PLAN

White Agus PARTNERSHIP
OFFICE ONE,
34 VICTORIA ROAD,
BARNSLEY,
S70 2BU
Phone: 01226 208482
Email: info@whiteaguspartnership.co.uk
Web: www.whiteaguspartnership.co.uk
ARCHITECTURAL SERVICES

Project.	Client.	
RESIDENTIAL DEVELOPMENT AT CARLTON ROAD, BARNSLEY	MR D. CHAMBERS	
Drawing Title. PLANS AND ELEVATIONS	Date. OCT 2020	Scale. 1:50 & 1:100 @ A1
	Ref. 20-142	Dwg. No. 01 / Rev. A

Date	Suffix	Description	Date	Suffix	Description
11-11-20	A	REVISED TO CLIENTS REQUIREMENTS			