




PROPOSED FRONT ELEVATION

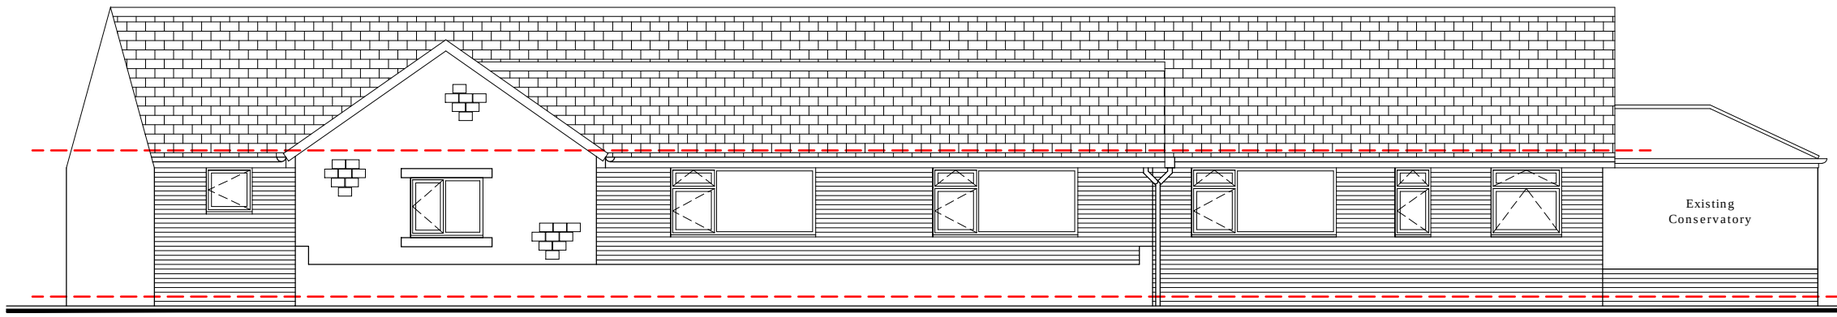

PROPOSED REAR ELEVATION

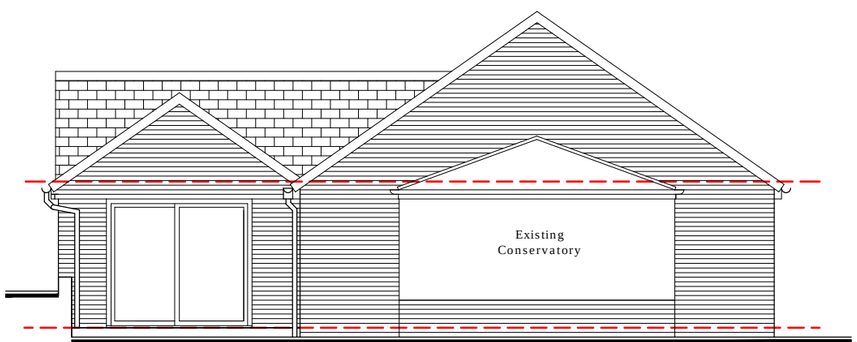

PROPOSED LH GABLE ELEVATION

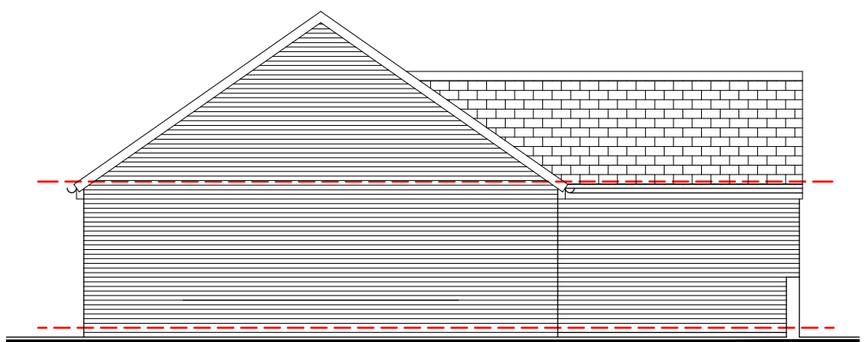

PROPOSED RH GABLE ELEVATION

The drawing is copyright © M twelve developments ltd. If in doubt... ASK. Drawing measurements shall not be obtained from scaling from the drawing. All dimensions are to be site verified prior to construction. Any discrepancies are to be reported to M twelve developments ltd immediately. This drawing is to be read in conjunction with all associated drawings and specifications including all relevant sub-consultants information.

NOTES

DRAWINGS ARE STAMPED AS TO THEIR ISSUE STATUS (BELOW) AND THEIR USE IS LIMITED AS SUCH:

PLANNING

REV	DATE	AMENDMENTS	BY	APR'D
PL0	22/12/14	Inaugural issue to BCA	WH	-

M twelve developments

design | manage | build

22 Wellthorne Avenue
Ingbirchworth
Sheffield
South Yorkshire
S36 7GH

08432 899 435 :t
0872 115 7104 :f
enquiry@mtwelvedevelopments.co.uk :e
www.mtwelvedevelopments.co.uk :w

Registered Company: 7141399

CLIENT :

Mike & Catherine Dawson
The Lawns, Off Barnsley Rd
Penistone, Sheffield, S36 8AD

PROJECT :

Proposed Extension to rear of
The Lawns, Off Barnsley Rd
Penistone, Sheffield
S36 8AD

TITLE :

Proposed Elevations

DRAWN BY :	WH	APPROVED BY :	
DATE :	22/12/14	DATE :	
SCALE :	1:100	ORIGINAL DRAWING SIZE	420 x 297 - A3
DRAWING No :	14-205 (PL) 007	REV.	PL0

DO NOT SCALE : All Dimensions to be checked on site

CAD FILE REF. 14-205\CAD