
Notes


Do not scale off this drawing. If in doubt please ask
Dimensions must be checked on site where possibl

©This drawing must not be reproduced in whole or part without written consent


0 1 2 3 4 5 metres

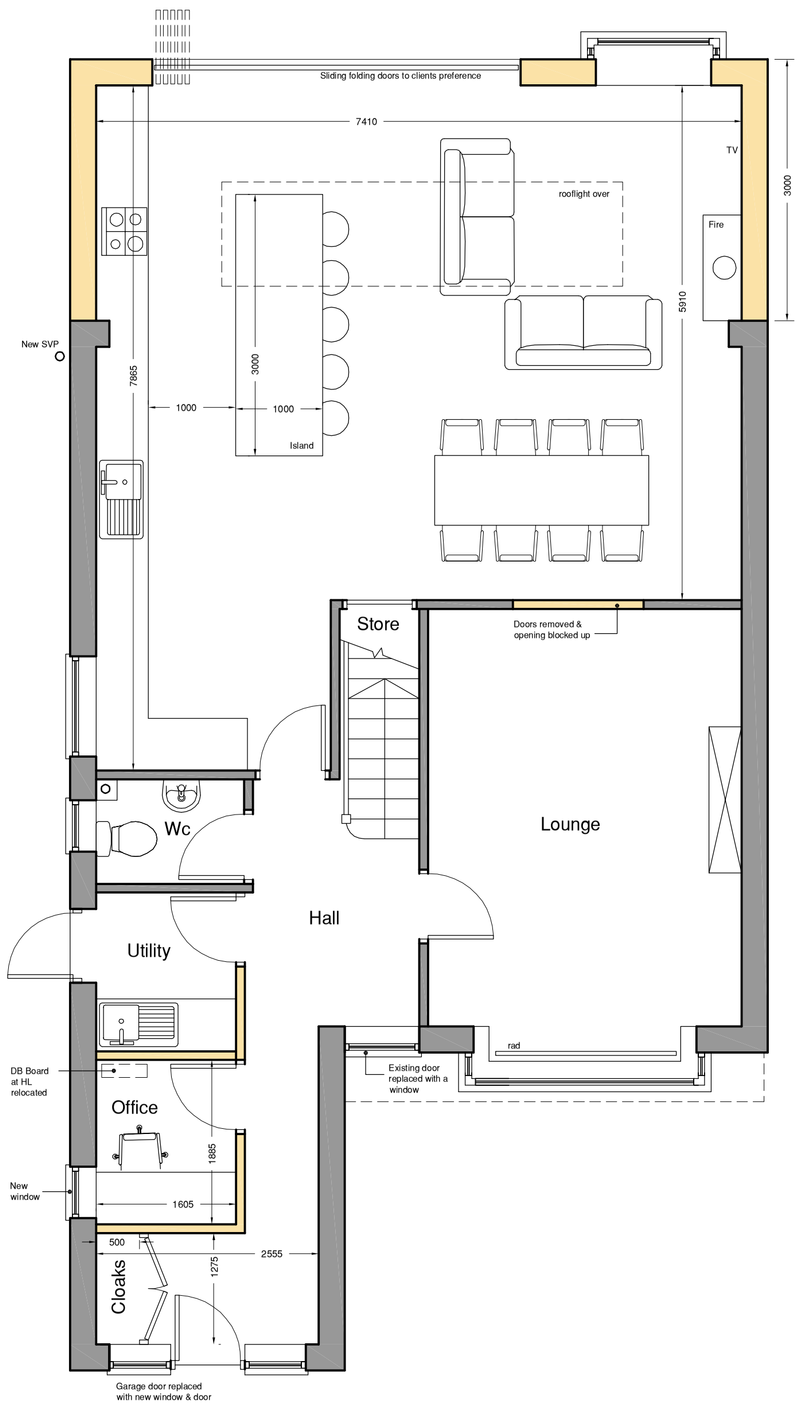

PROPOSED GROUND FLOOR PLAN 1:50

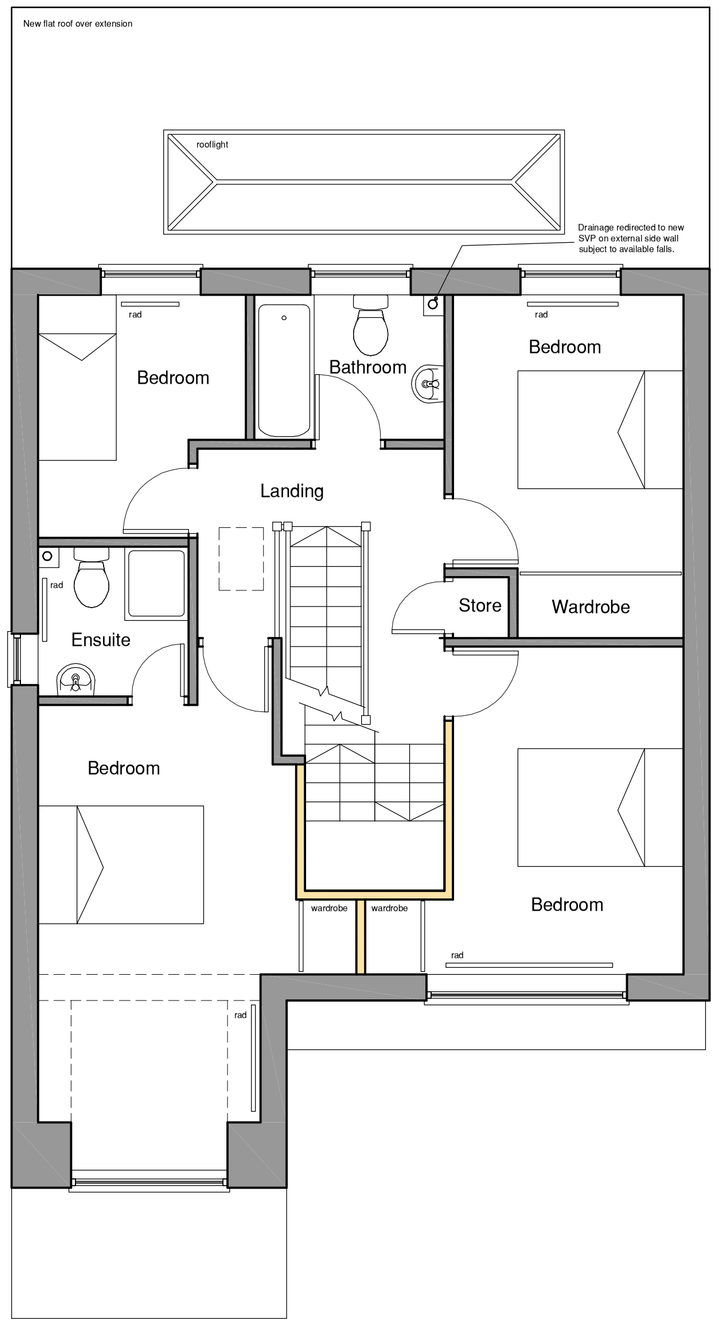

PROPOSED FIRST FLOOR PLAN 1:50

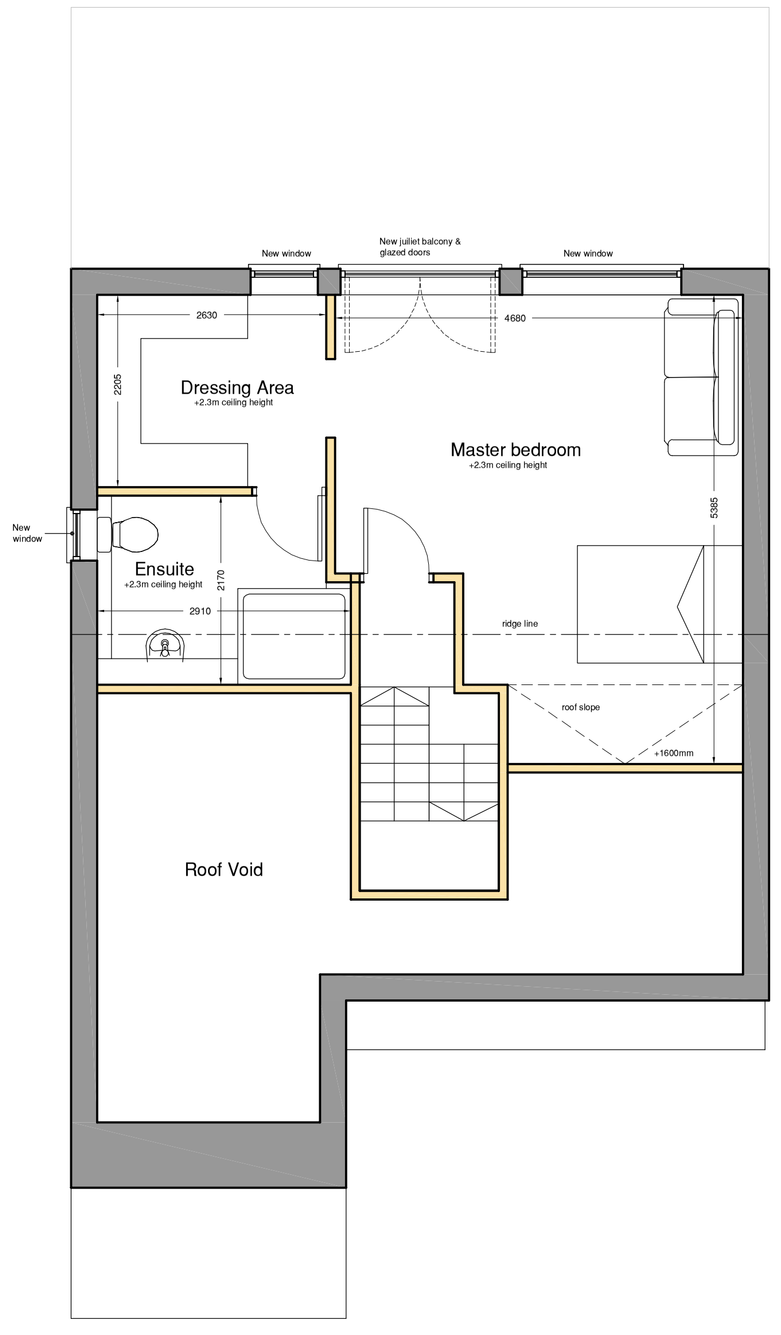

PROPOSED ROOF FLOOR PLAN 1:50

Revisions

HMia
Horne McIntosh interior architects

Client	Kirstie Trasler
Project	Rear & Loft Extension 17 Brierey Close Darton, Barnsley, S75 5QL
Title	Proposed Plans
Dwg. no	4509 - P - 1
Drawn	
Date	5.10.2020
Scale	1:50 @A1
Rev	

The Studio, 44 Towngate, Mirfield , WF14 9JG
Tel: 01924 695 595
E mail: admin@Hmia.co.uk Web Site: www.HMia.co.uk