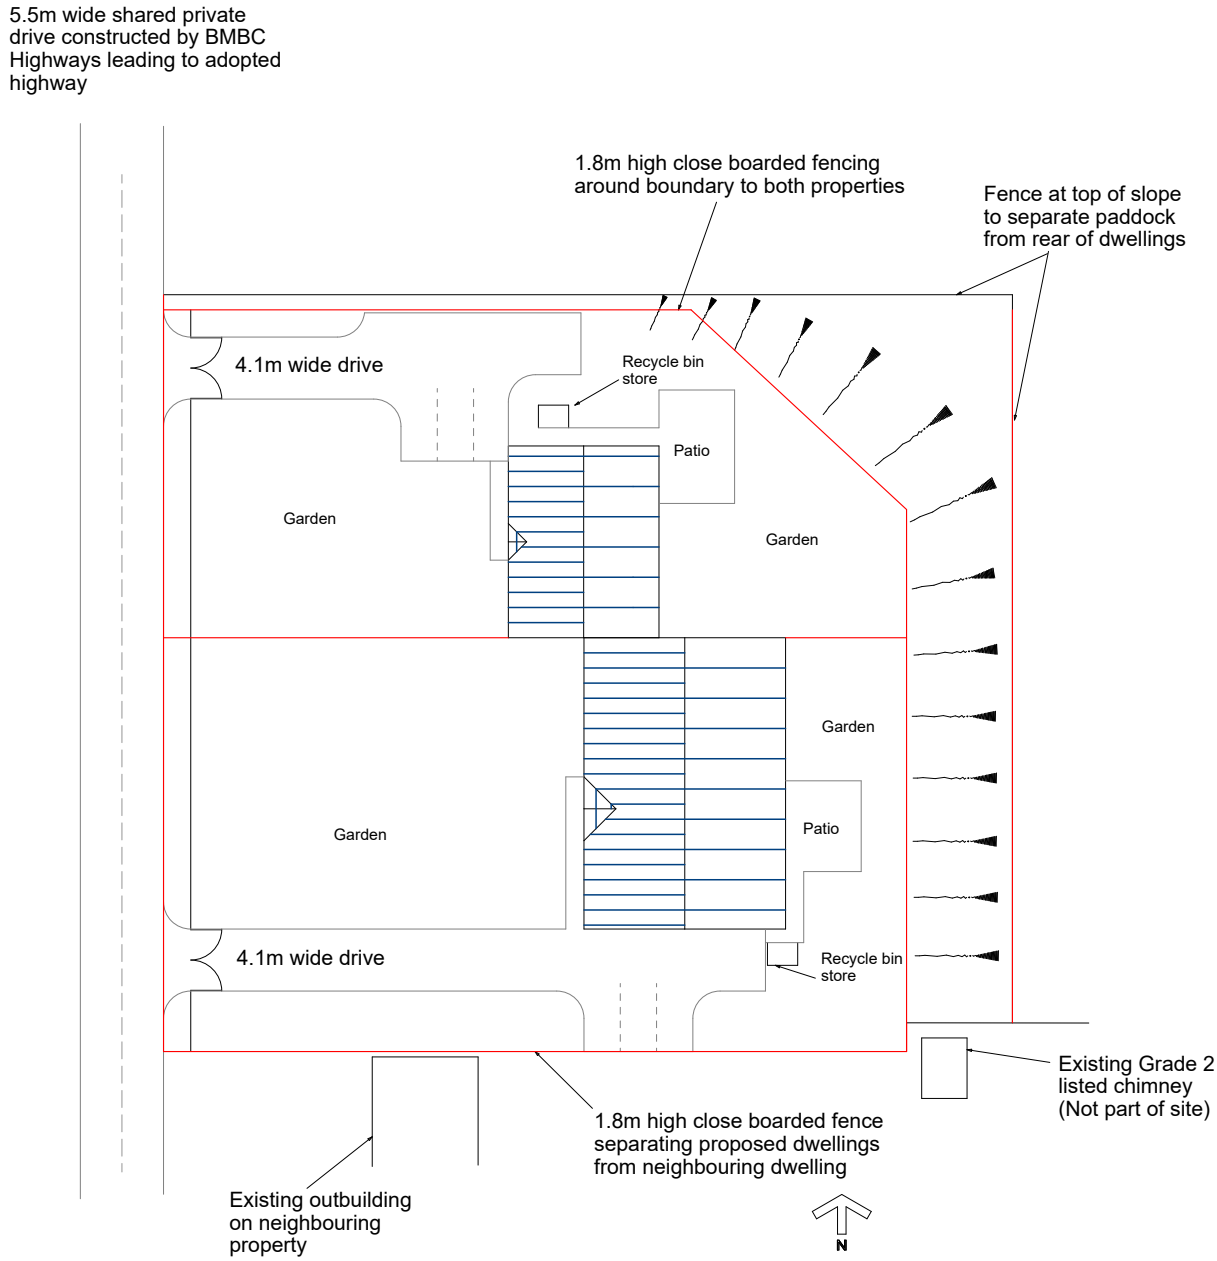



Proposed domestic curtilage to new dwellings

# Site Plan

## Scale 1:500

Revisions

A-Altered parking spaces, illustrated slope to rear gardens and added notes on boundaries 21/04/23

B-Altered drive layout and reduced garden area showing proposed domestic curtilage Corrected position of southern boundary 28/04/23

Paul Glover Tel-07730258347 email-paulglover555@btinternet.com
6 Beaulieu Close, Mapplewell, Barnsley S75 6FJ

Paul Glover Design Services

Project: Barn Conversion to Dwelling
Bleachcroft Farm
Barnsley Road
Cudworth

Client: Mr F Ayres

Drawing Title: Proposed Site Layout

Date: Feb 2022

Scale: 1:500

Drawing No.: PG 177-4 Rev B

Drawn by: P Glover

Page Size - A4

5000 mm