

Drawing No.	Rev No.
MID001 -002	

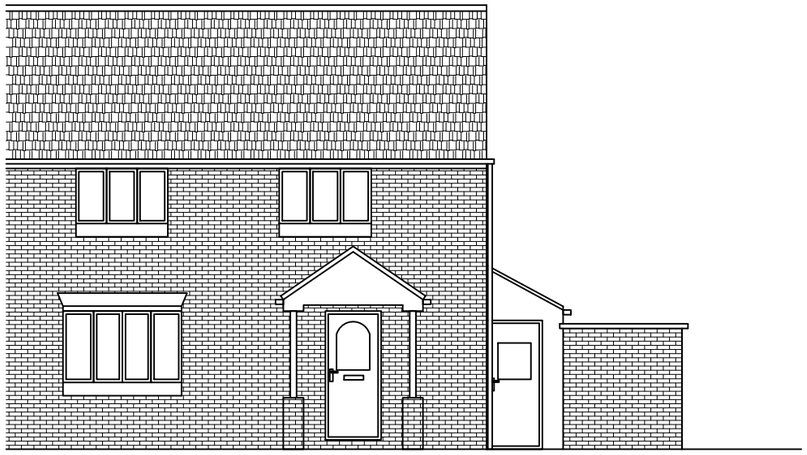

EXISTING FRONT ELEVATION
SCALE 1:100 AT A3



EXISTING REAR ELEVATION
SCALE 1:100 AT A3

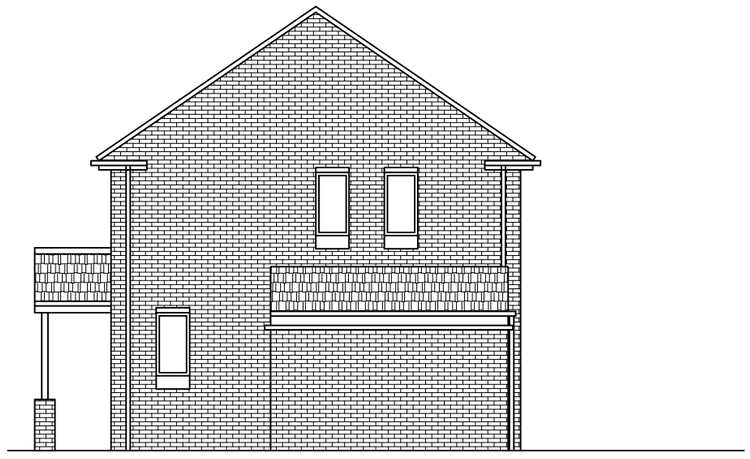

EXISTING END ELEVATION
SCALE 1:100 AT A3

DO NOT SCALE: Contractor to check all dimensions and report any omissions or errors

NOTES

Rev	Description	By	Chk	App	Date

JRB DESIGNS Ltd
1 Saville Road
Cudworth
Barnsley
S72 8LT
Tel: 01226 383542
Fax: 01226 380078
Mob: 07970 541192
Email: john@jrbdesigns.co.uk

This drawing is copyright. © jrbdesigns Ltd.

Client
MR. I DARBY

Drawing Title
EXISTING ELEVATIONS

Address
27 BRAMCOTE AVENUE
ATHERSLEY NORTH
BARNSLEY
S71 3NE

Project Title:
PROPOSED SINGLE STOREY FRONT AND SIDE EXTENSION

Purpose of Issue:
PLANNING

Drawing Status
FIRST ISSUE

Scale at A3	Drawn By	Date	
AS SHOWN	JRB	12/10/2017	
Checked By	Date	Approved By	Date
	12/10/2017		12/10/2017
Project No.	Drawing No.		Revision
MID001	002		-

APPROVAL [X] INFORMATION [ ] TENDER [ ] CONTRACT [ ] CONSTRUCTION [ ]