
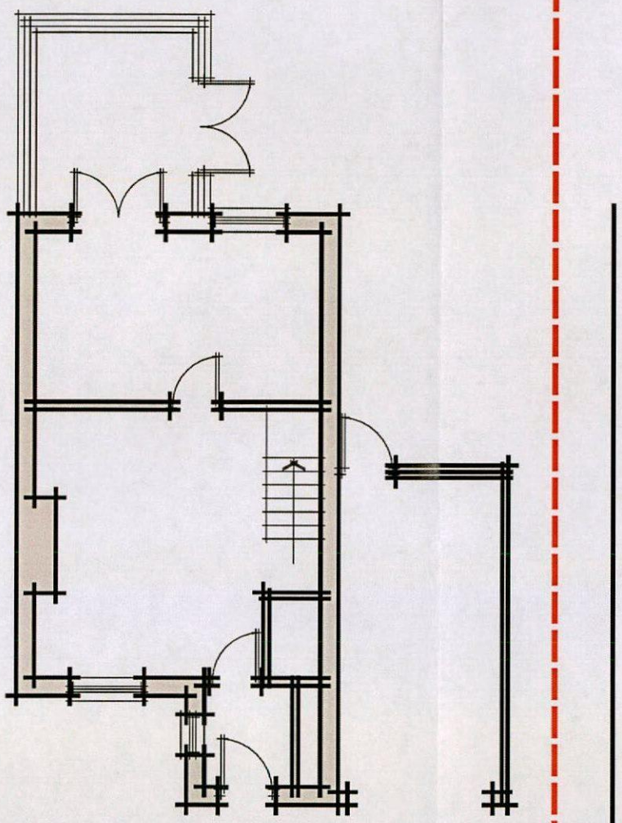



Existing Ground Floor Plan 1:100 Scale

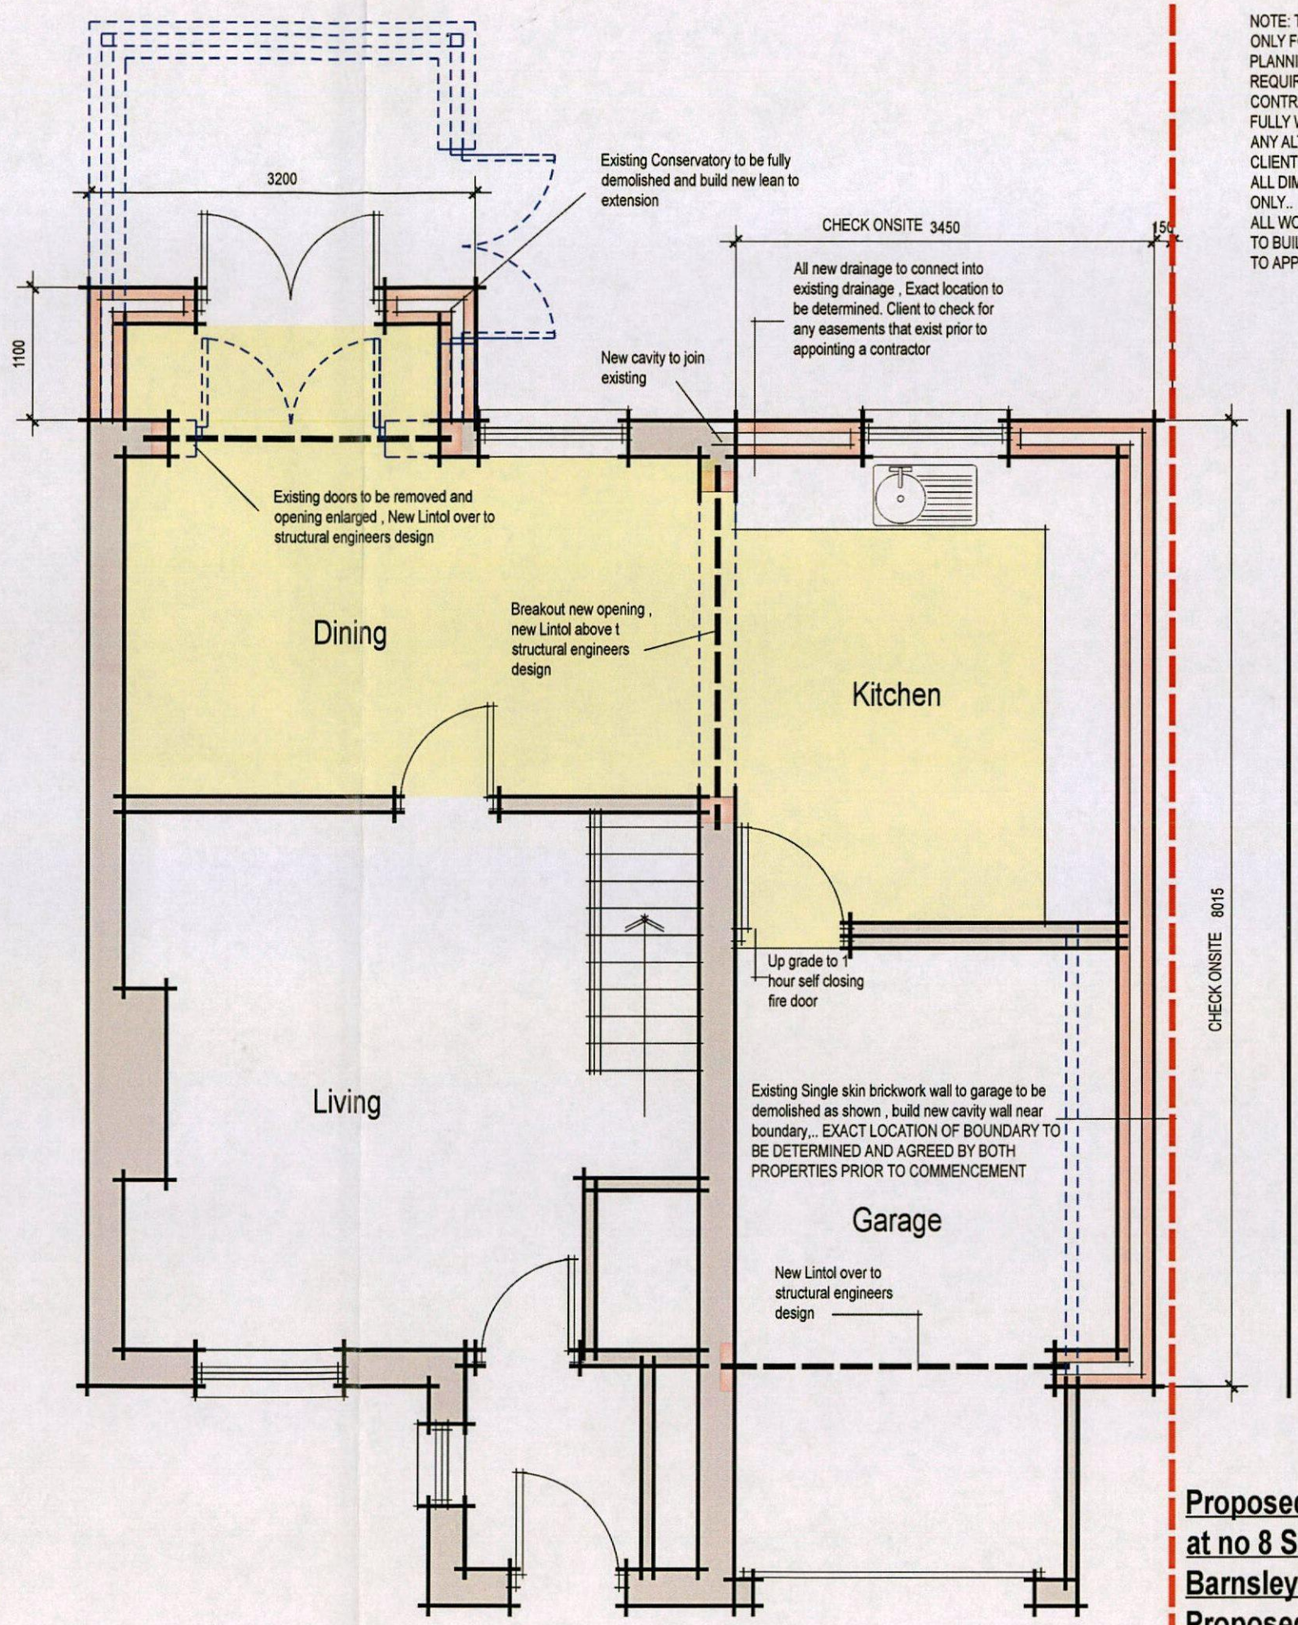

Proposed Ground Floor Plan 1:50 Scale


NOTE: THIS DRAWING IS TO BE USED ONLY FOR THE PURPOSE TO GAIN APPROVAL FOR PLANNING APPROVAL.. A FULL SITE MEASURE IS REQUIRED BY THE APPROVED CONTRACTOR TO CHECK THE SCHEME IS FULLY WORKABLE.
ANY ALTERATIONS MUST BE APPROVED BY THE CLIENT AND PLANNER.
ALL DIMENSIONS SHOWN ARE FOR GUIDANCE ONLY..
ALL WORKS MUST BE TO BS STANDARDS AND TO BUILDING CONTROL APPROVAL.. CONTRACTOR TO APPLY FOR A BUILDING NOTICE

Proposed Two Storey Extension at no 8 Spey Close ,Mapplewell, Barnsley S756FR Existing/ Proposed Ground Floor AA01 Scale 1:100, 1:50

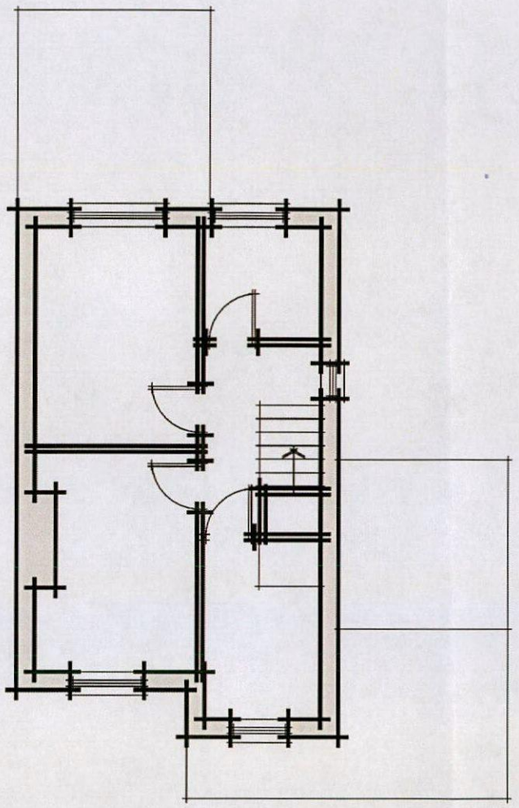

Existing First Floor Plan 1:100 Scale

NOTE: THIS DRAWING IS TO BE USED ONLY FOR THE PURPOSE TO GAIN APPROVAL FOR PLANNING APPROVAL.. A FULL SITE MEASURE IS REQUIRED BY THE APPROVED CONTRACTOR TO CHECK THE SCHEME IS FULLY WORKABLE.
ANY ALTERATIONS MUST BE APPROVED BY THE CLIENT AND PLANNER.
ALL DIMENSIONS SHOWN ARE FOR GUIDANCE ONLY..
ALL WORKS MUST BE TO BS STANDARDS AND TO BUILDING CONTROL APPROVAL.. CONTRACTOR TO APPLY FOR A BUILDING NOTICE

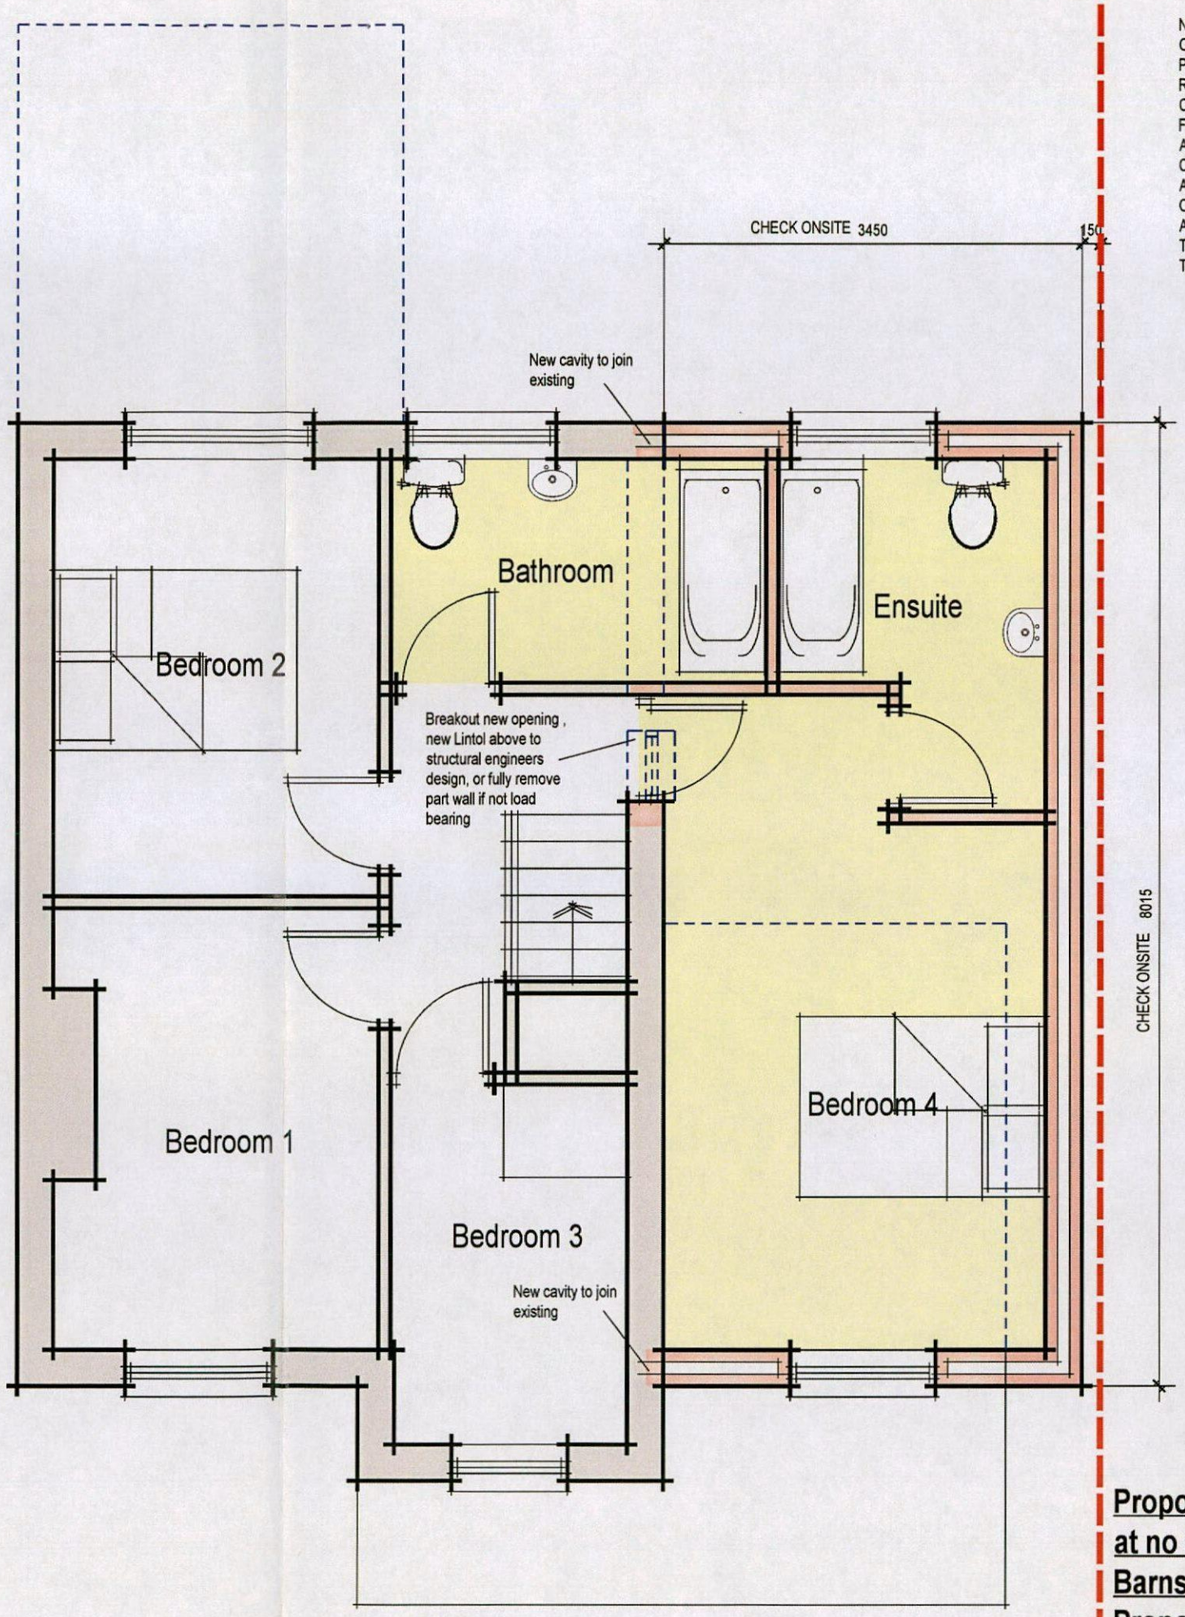


Proposed First Floor Plan 1:50 Scale


Proposed Two Storey Extension at no 8 Spey Close ,Mapplewell, Barnsley S756FR Existing/ Proposed First Floor AA02 Scale 1:100, 1:50



Proposed Front Elevation

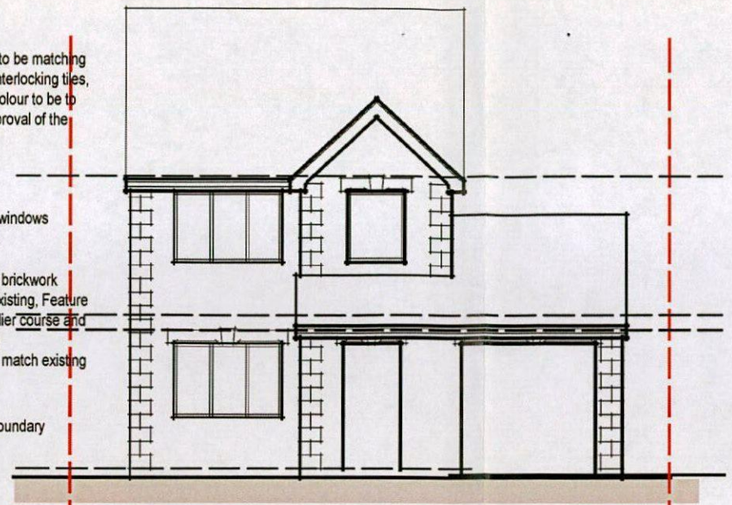

Existing Front Elevation

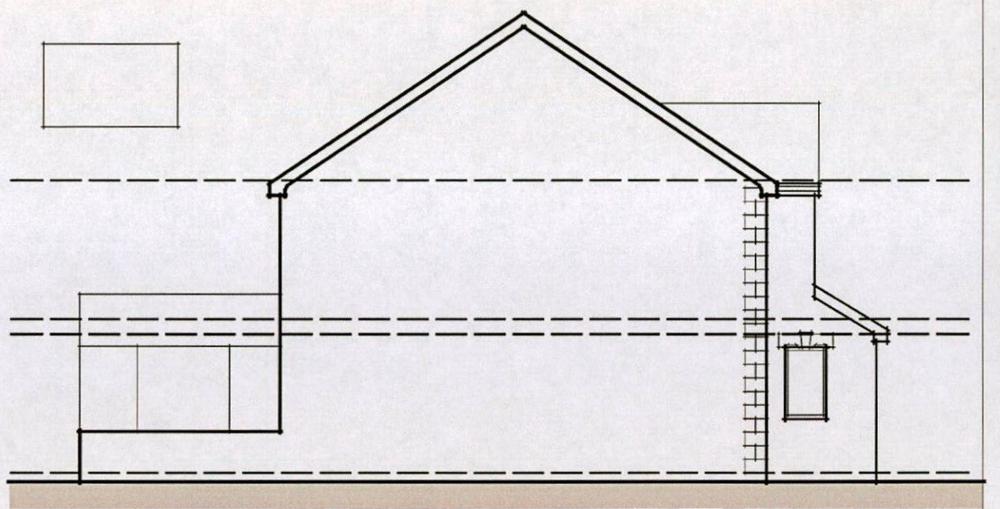


Existing Side Elevation




Proposed Side Elevation


Existing Conservatory to be demolished and build new single storey extension as shown

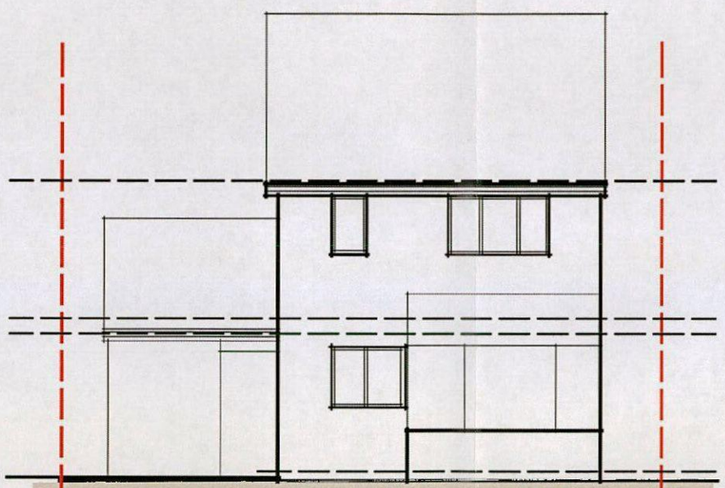

Existing Side Elevation

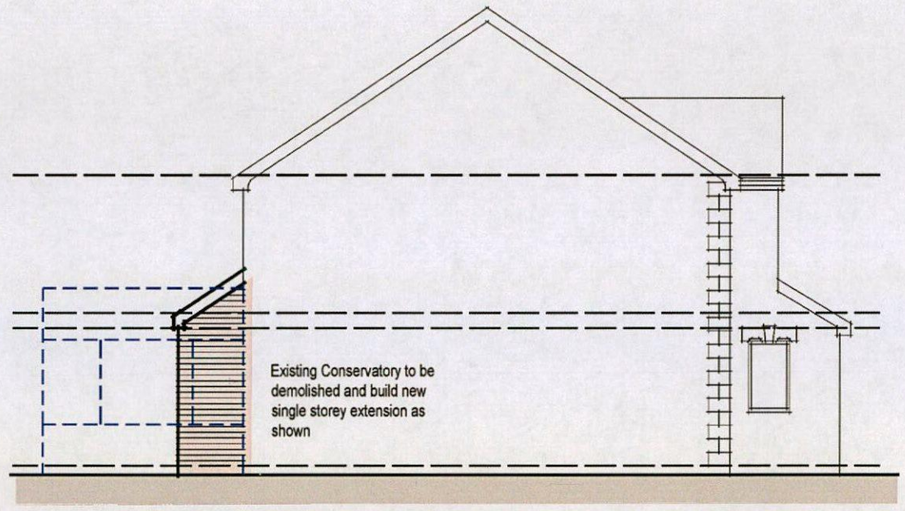


Proposed Side Elevation

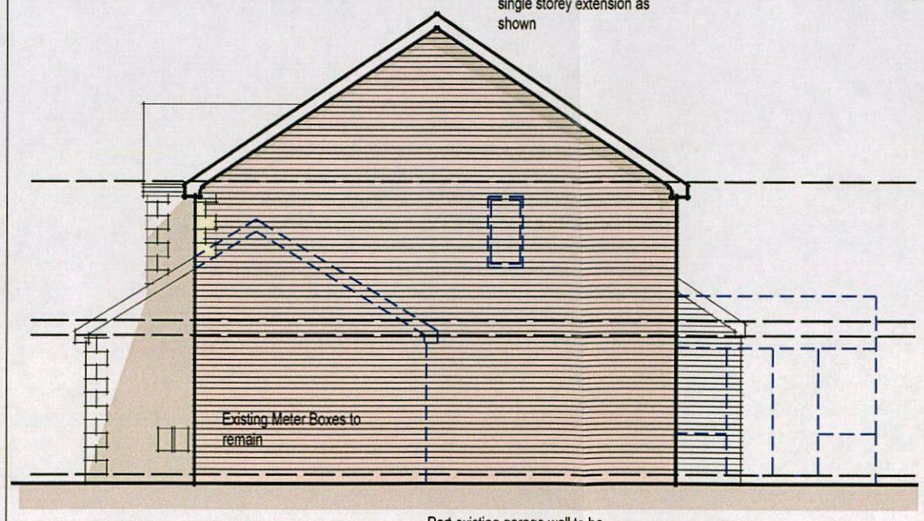


Proposed Side Elevation

Part existing garage wall to be demolish, new cavity wall to be built

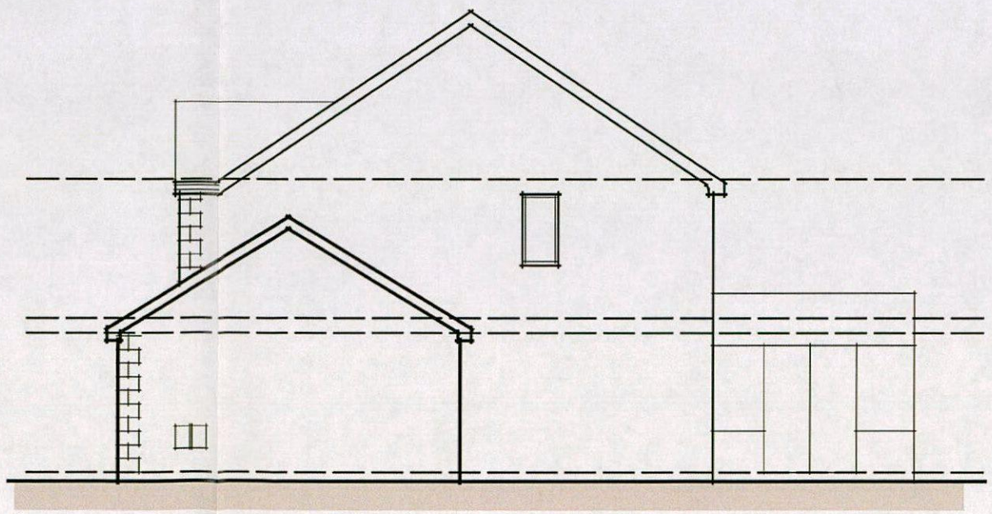


Existing Side Elevation

Proposed Two Storey Extension at no 8 Spey Close ,Mapplewell, Barnsley S756FR
Existing/Proposed Elevations AA03
Scale 1:100

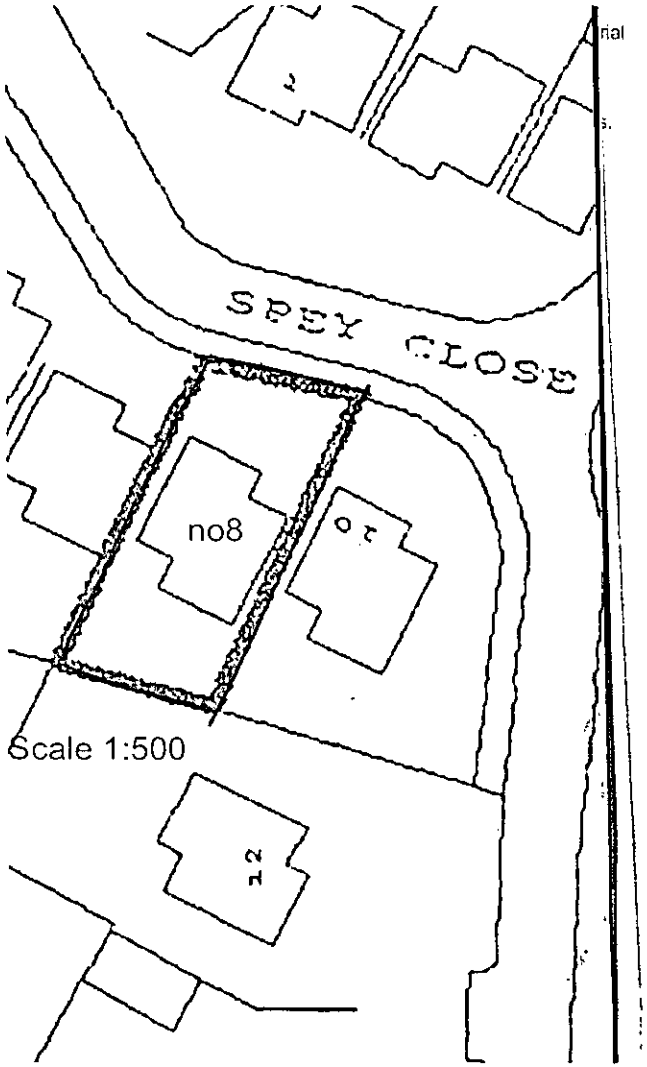

Scale 1:500

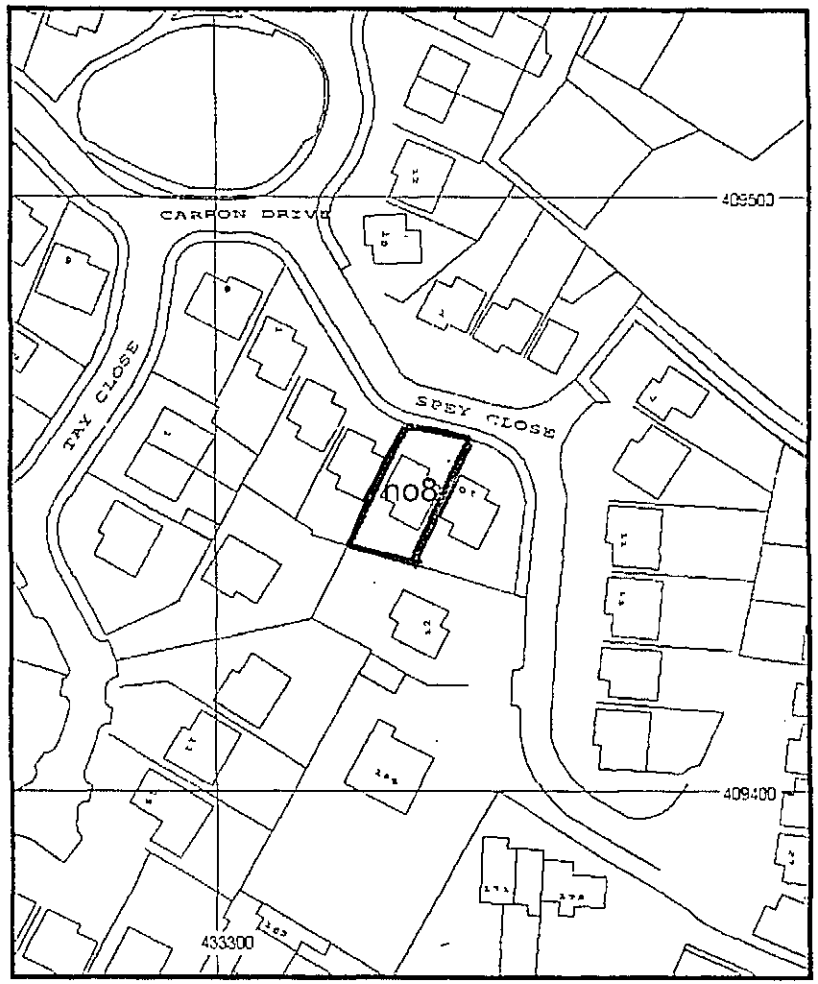

Scale 1:1250