


FRONT ELEVATION




REAR ELEVATION




SIDE ELEVATION

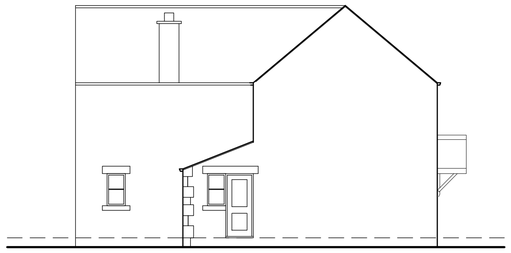


SIDE ELEVATION

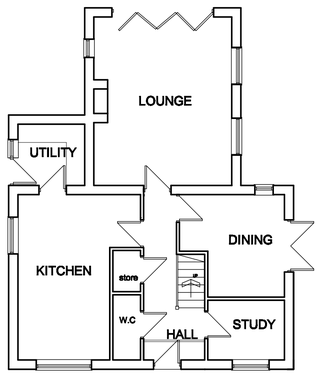

GROUND FLOOR PLAN

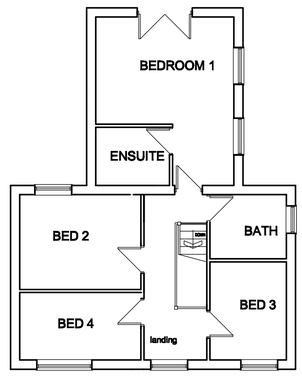


FIRST FLOOR PLAN

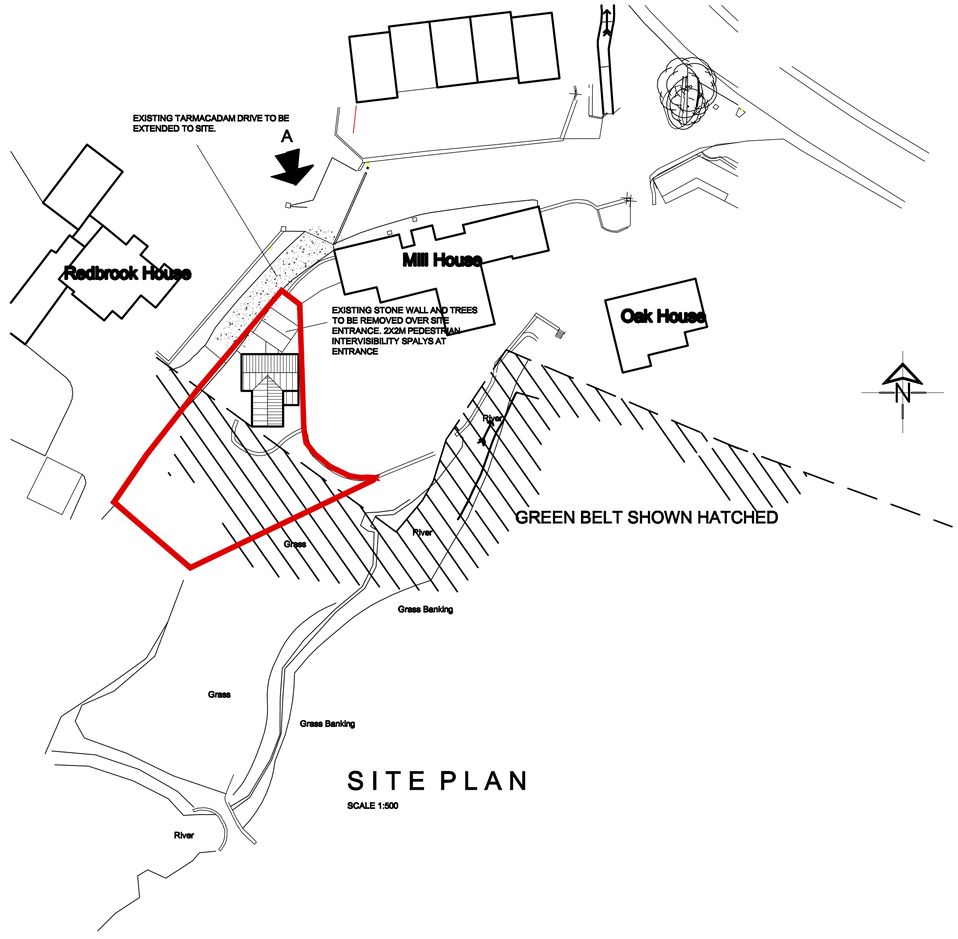


SITE PLAN

SCALE 1:500

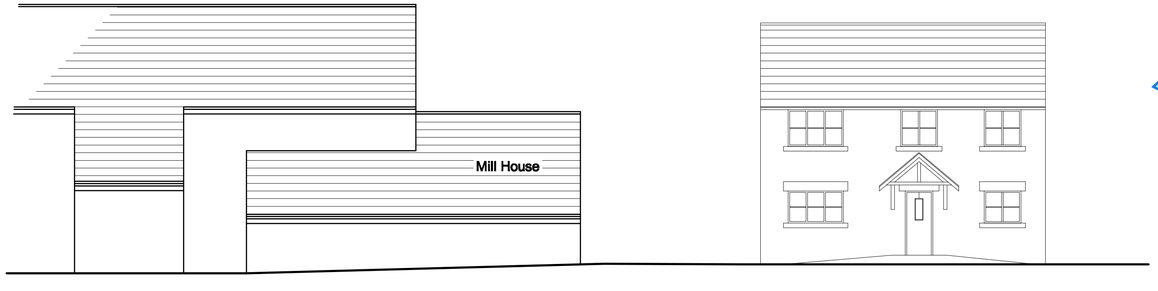

VIEW IN DIRECTION OF ARROW A

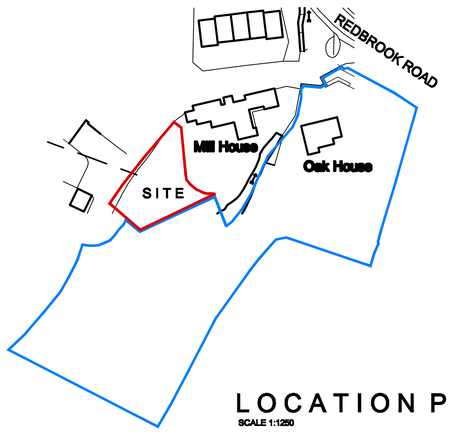

LOCATION PLAN

SCALE 1:1250

White Agus Partnership
PROVIDENCE VILLA,
42 SACKVILLE STREET,
BARNSLEY.
S70 2DB
Phone: 01226 208482
Fax: 01226 283030
Email: info@whiteaguspartnership.co.uk
Web: www.whiteaguspartnership.co.uk
SURVEYORS AND BUILDING DESIGN CONSULTANTS

Project.
PROPOSED DWELLING AT
LAND ADJACENT MILL HOUSE
REDBROOK ROAD, BARNSLEY

Client.
MR R. MASTERS

Drawing Title.
PLANS AND ELEVATIONS

Date. MAY 2012
Scale. 1:100 @ A1
Ref. 12-010
Dwg. No. 01
Rev. A

Date		Suffix	Description	Date		Suffix	Description
17-09-12	A		UPDATED FOR PLANNING APPLICATION				