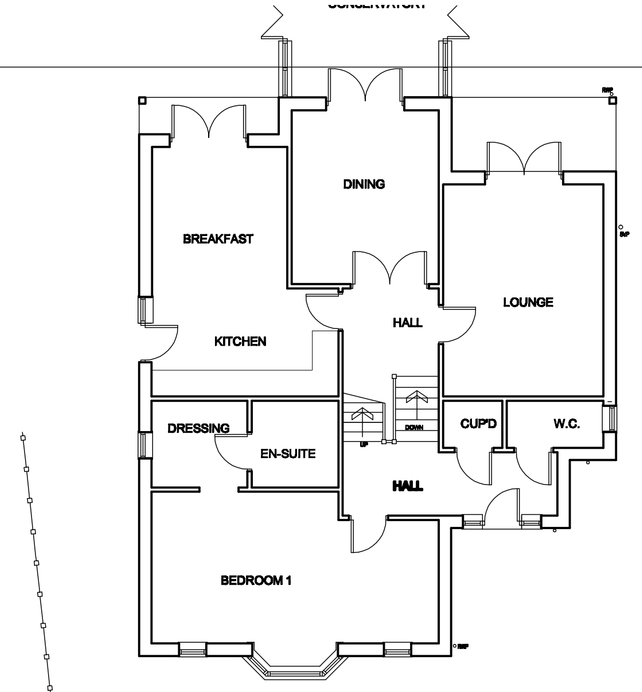
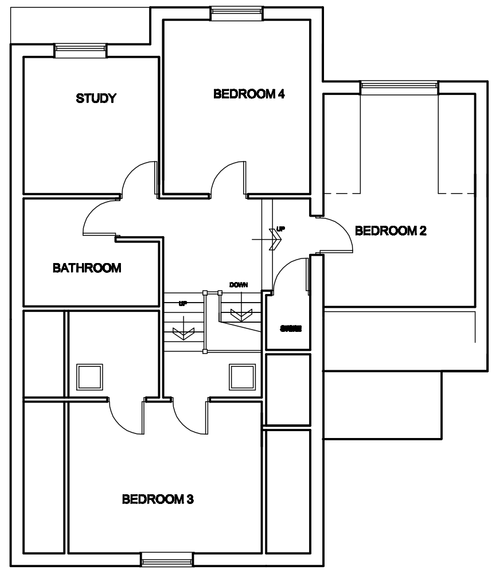
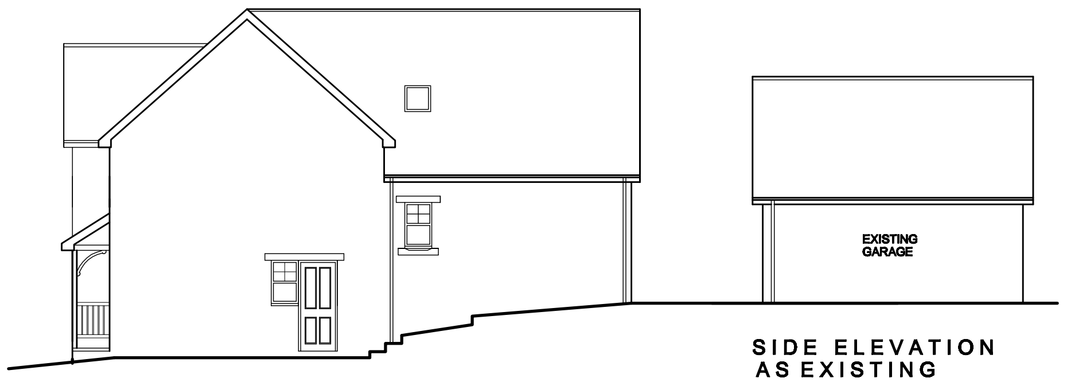


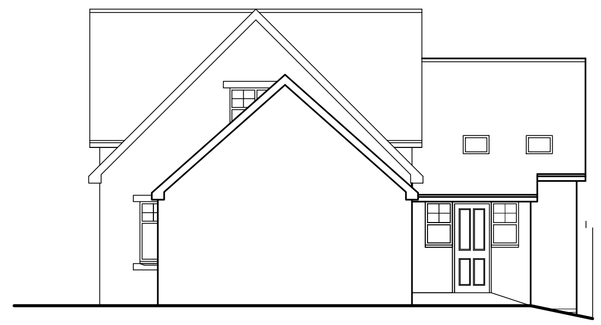

GROUND FLOOR PLAN
AS EXISTING



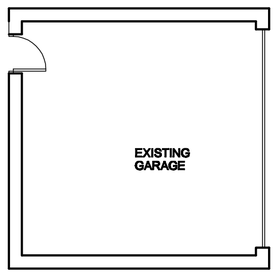

FIRST FLOOR PLAN
AS EXISTING

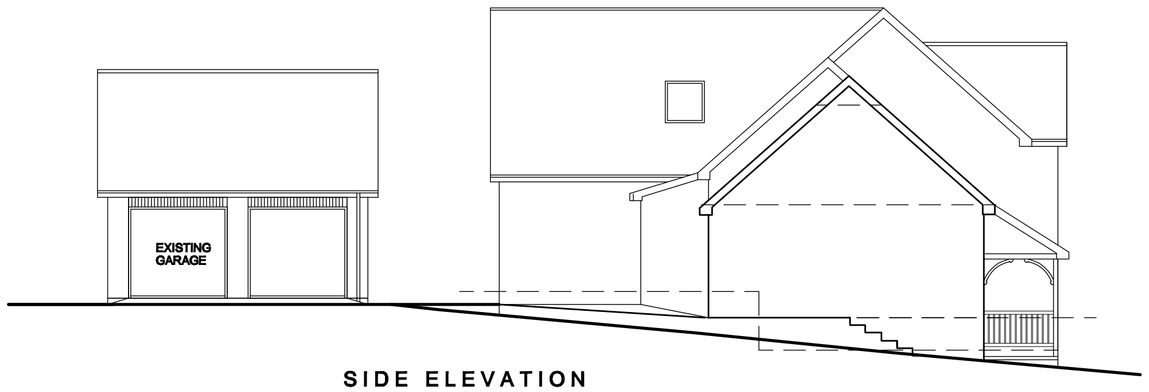



SIDE ELEVATION
AS EXISTING

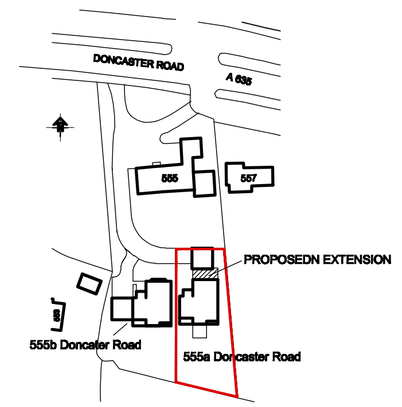


**FRONT ELEVATION**
AS EXISTING

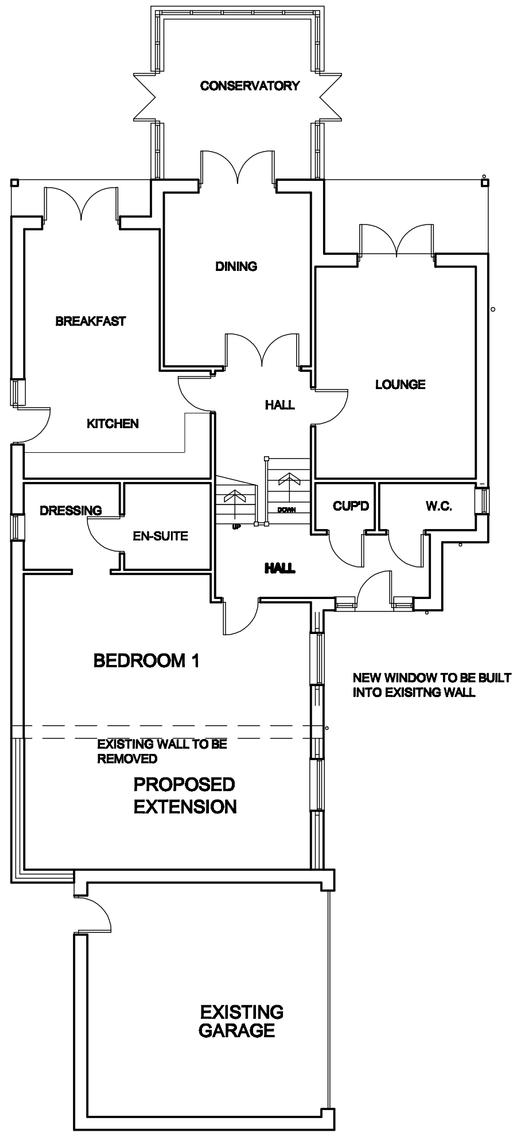


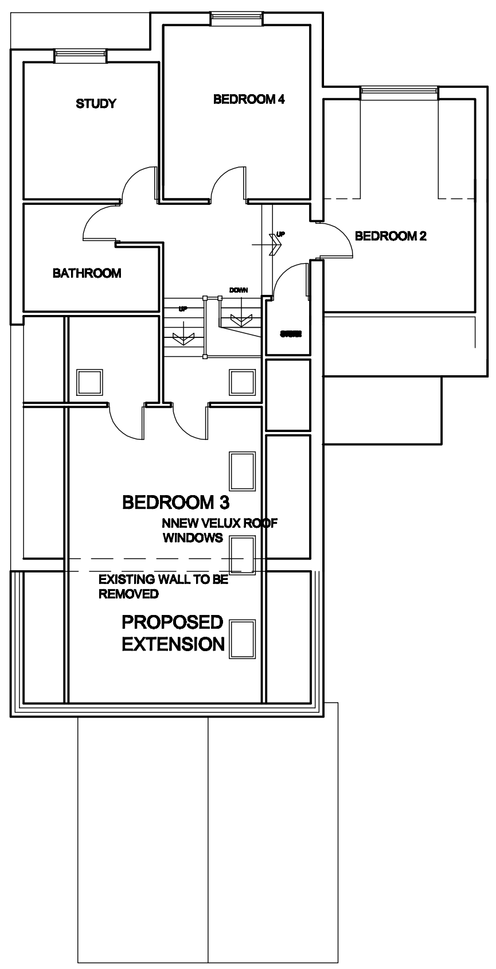

SIDE ELEVATION
AS EXISTING



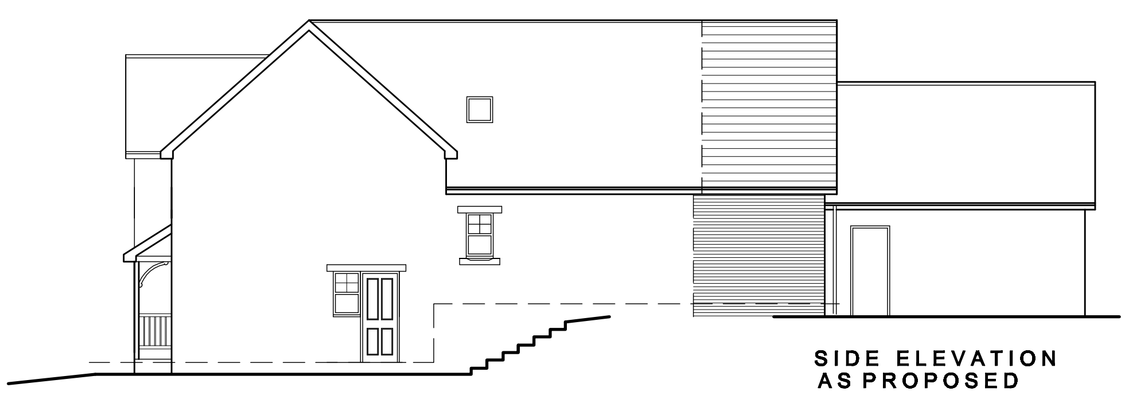

LOCATION PLAN
SCALE 1:1250



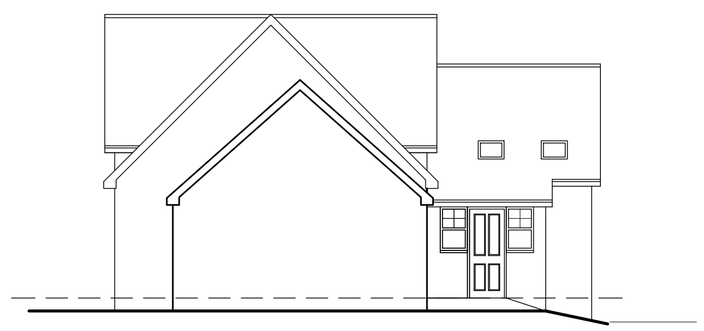

GROUND FLOOR PLAN
AS PROPOSED



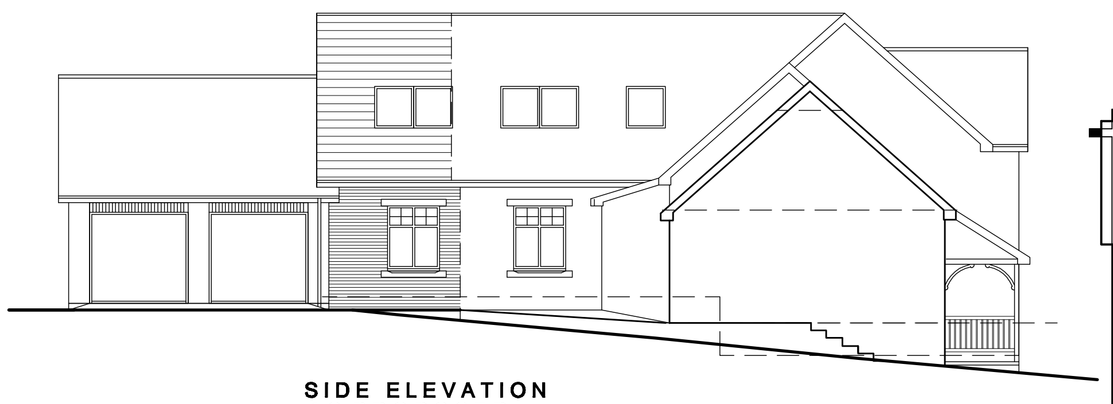

FIRST FLOOR PLAN
AS PROPOSED



SIDE ELEVATION
AS PROPOSED



FRONT ELEVATION
AS PROPOSED



SIDE ELEVATION
AS PROPOSED

White Agus Partnership
PROVIDENCE VILLA,
42 SACKVILLE STREET,
BARNSLEY.
S70 2DB
Phone: 01226 208482
Fax: 01226 283030
Email: info@whiteaguspartnership.co.uk
Web: www.whiteaguspartnership.co.uk
SURVEYORS AND BUILDING DESIGN CONSULTANTS

Project.
PROPOSED EXTENSION
555A DONCASTER ROAD
ARDSLEY, BARNSLEY

Client.
MR RICHARD KIRK

Drawing Title.
PLANS AND ELEVATIONS

Date. APRIL 2011
Scale. 1:100 @ A1
Ref. 11–008
Dwg. No. 01
Rev.

| Date | | Suffix | Description | Date | | Suffix | Description |
|---|---|---|---|---|---|---|---|
| | | | | | | | |