

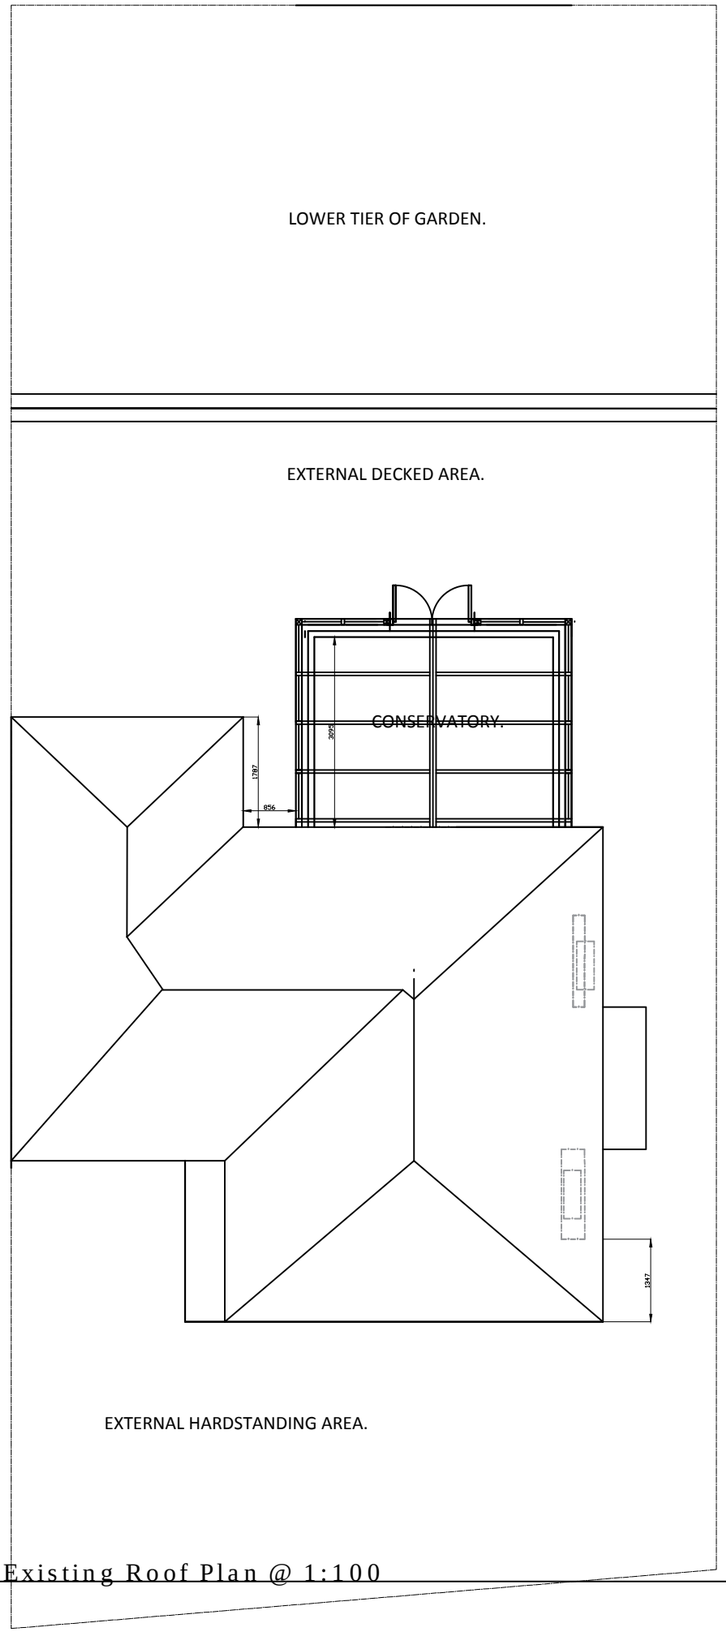



Existing Roof Plan @ 1:100

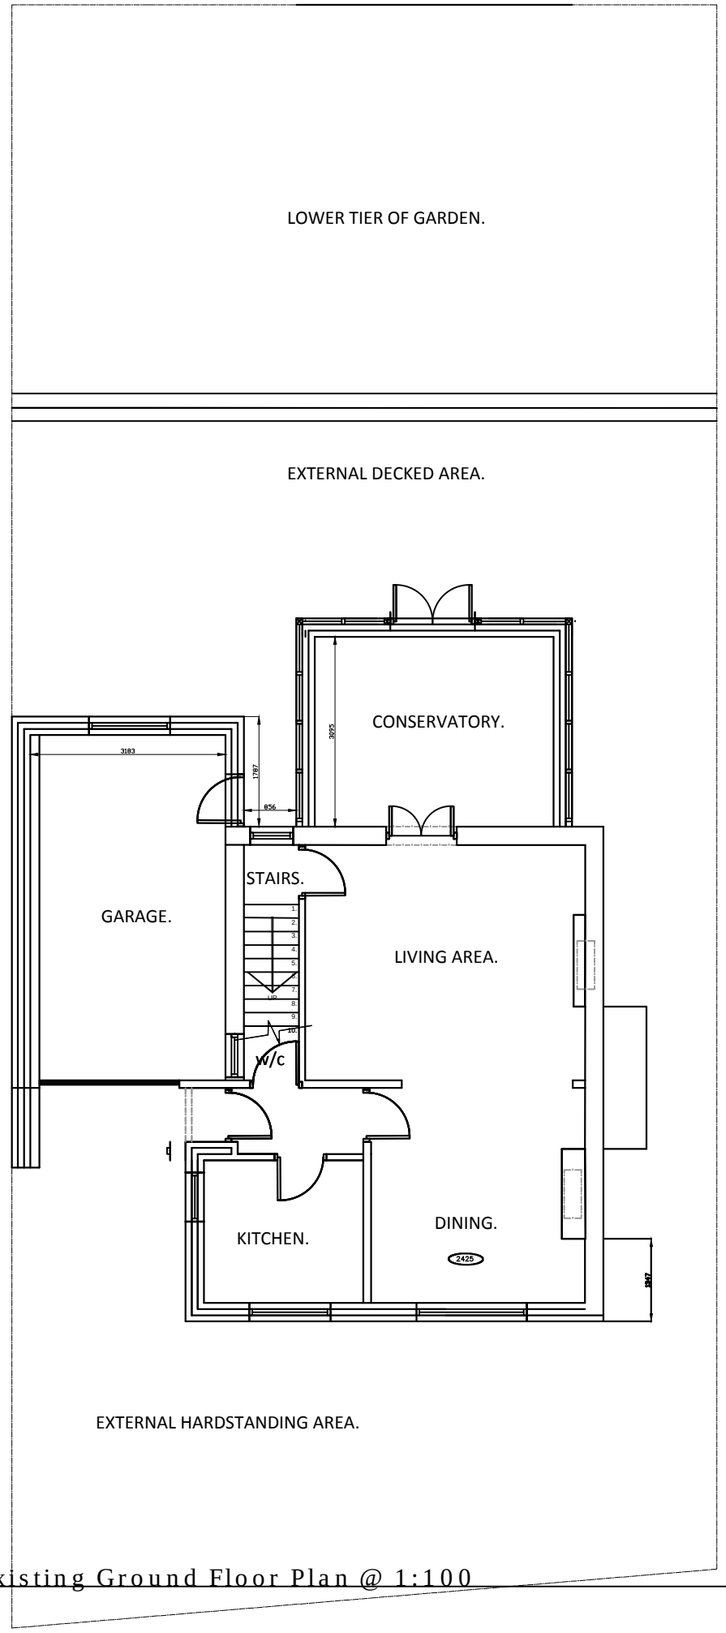


Existing Ground Floor Plan @ 1:100

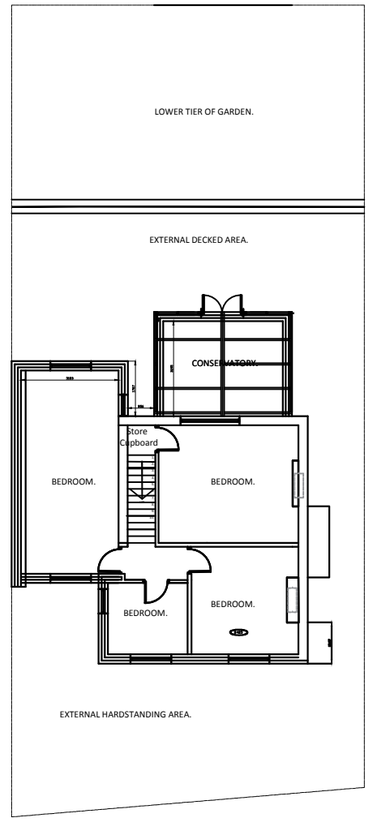


Existing First Floor Plan @ 1:200

REVISION NOTES

CLIENT
MR C & MRS S LAPIERRE

TITLE
PROPOSED SINGLE STOREY EXTENSIONS TO REAR OF 15 JACKS CLOSE, ROYSTON, S71 4QS

| | |
|---|---|
| JOB NO. | 1051 |
| SCALE | Various @ A3 |
| DRAWN BY | |
| DATE | 27-04-2019 |
| DRAWING NO. | 1051.001 |
| REVISION | - |