
Revision		Date
A	REDUNE ADDED	18-05-22
B	REDUNE UPDATED	25-05-22

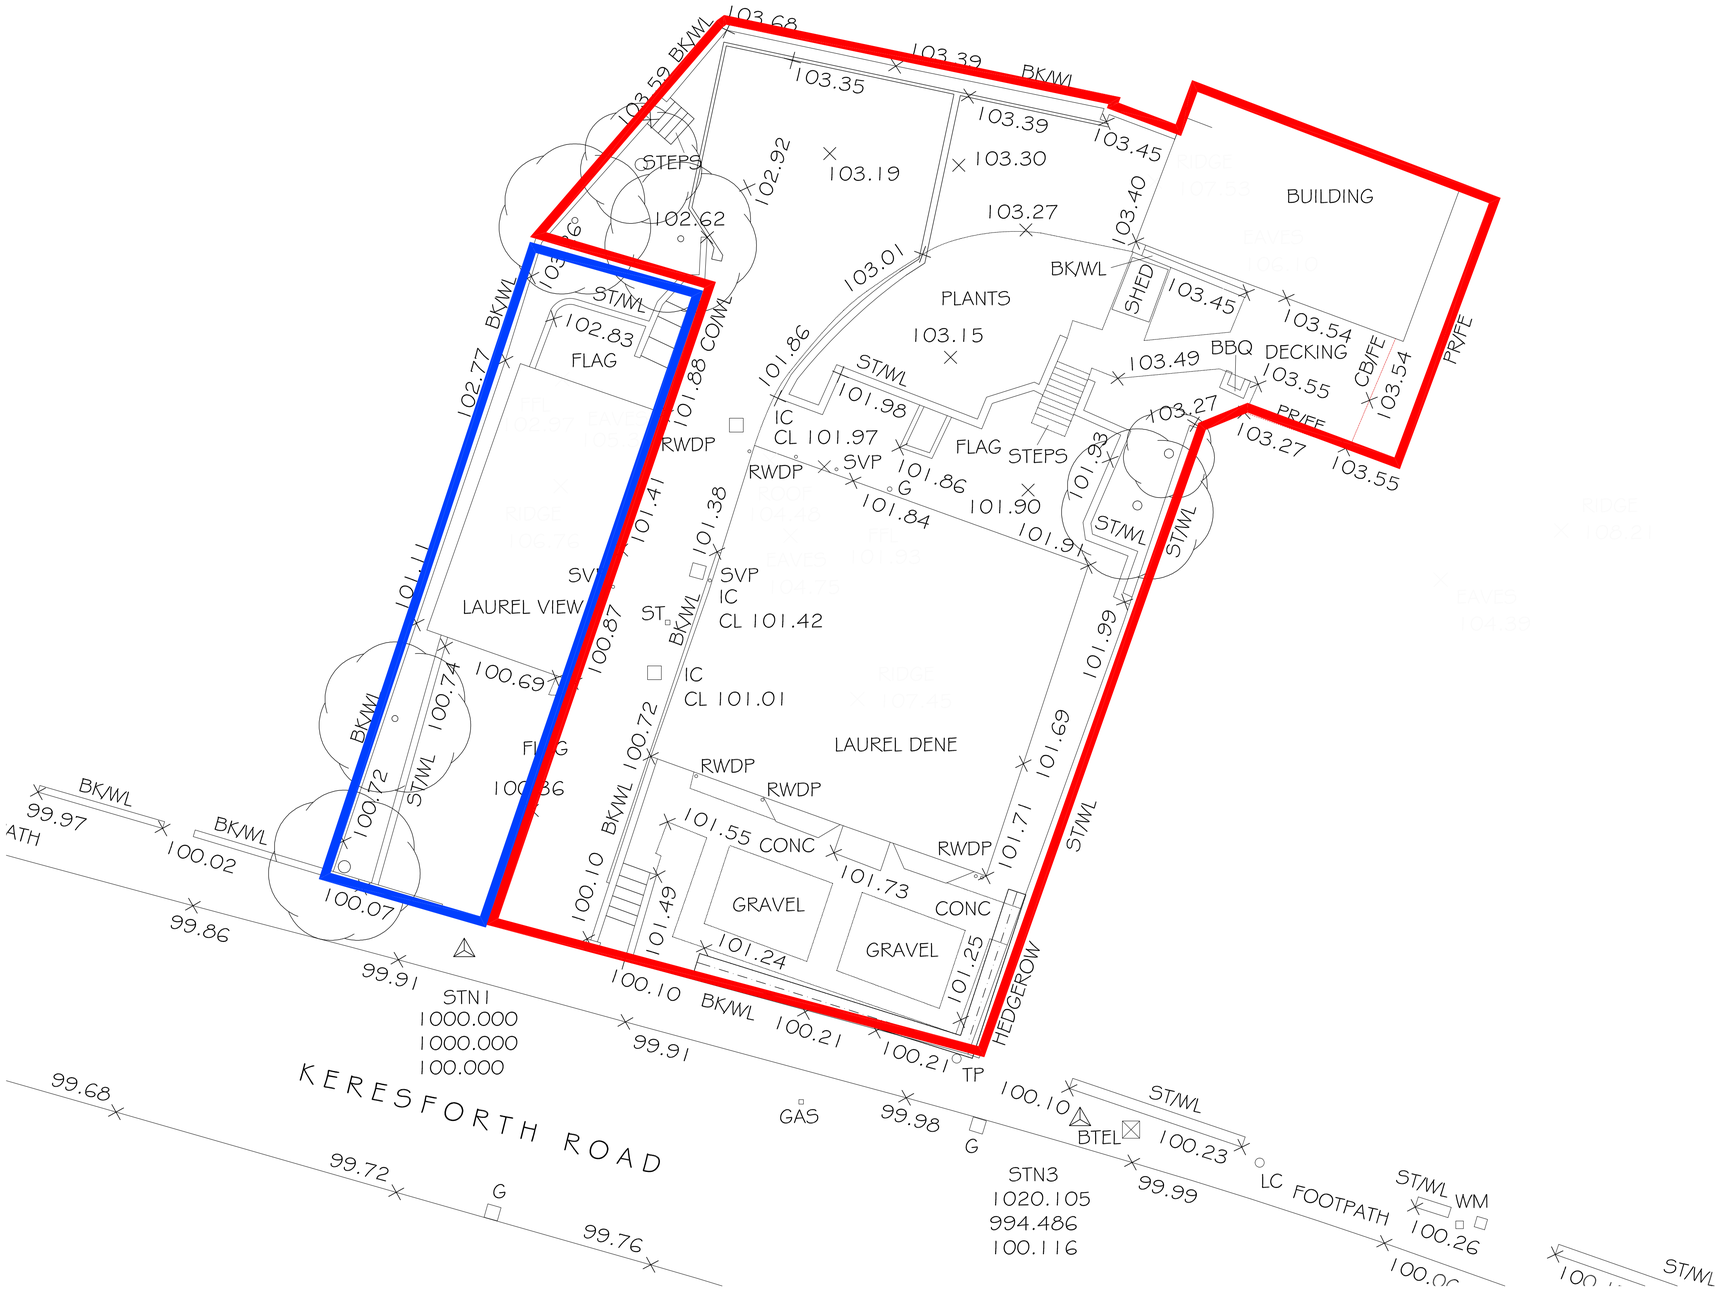

N

SITE PLAN

SCALE 1:100

Sheffield - Manchester
www.codastudios.co.uk
0114 2794931
hello@codastudios.co.uk

Richard Senior	Client
Laurel Dene	Job
Existing Site Plan	Title

DRAWN	CHECKED	DATE	SCALE	
LC	AH	04 2022	A3 ISSUE:	A1 ISSUE:
			-	AS SHOWN

REVISION	DRAWING STATUS	DRAWING NUMBER
B	SKETCH	SK-LD-001

© COPYRIGHT EXISTS ON THE DESIGNS AND INFORMATION SHOWN ON THIS DRAWING
The Contractor must verify all dimensions on site before making shop drawings or commencing work of any kind. No dimensions to be scaled from this drawing. Architect to be notified of any discrepancies in dimensions immediately.