

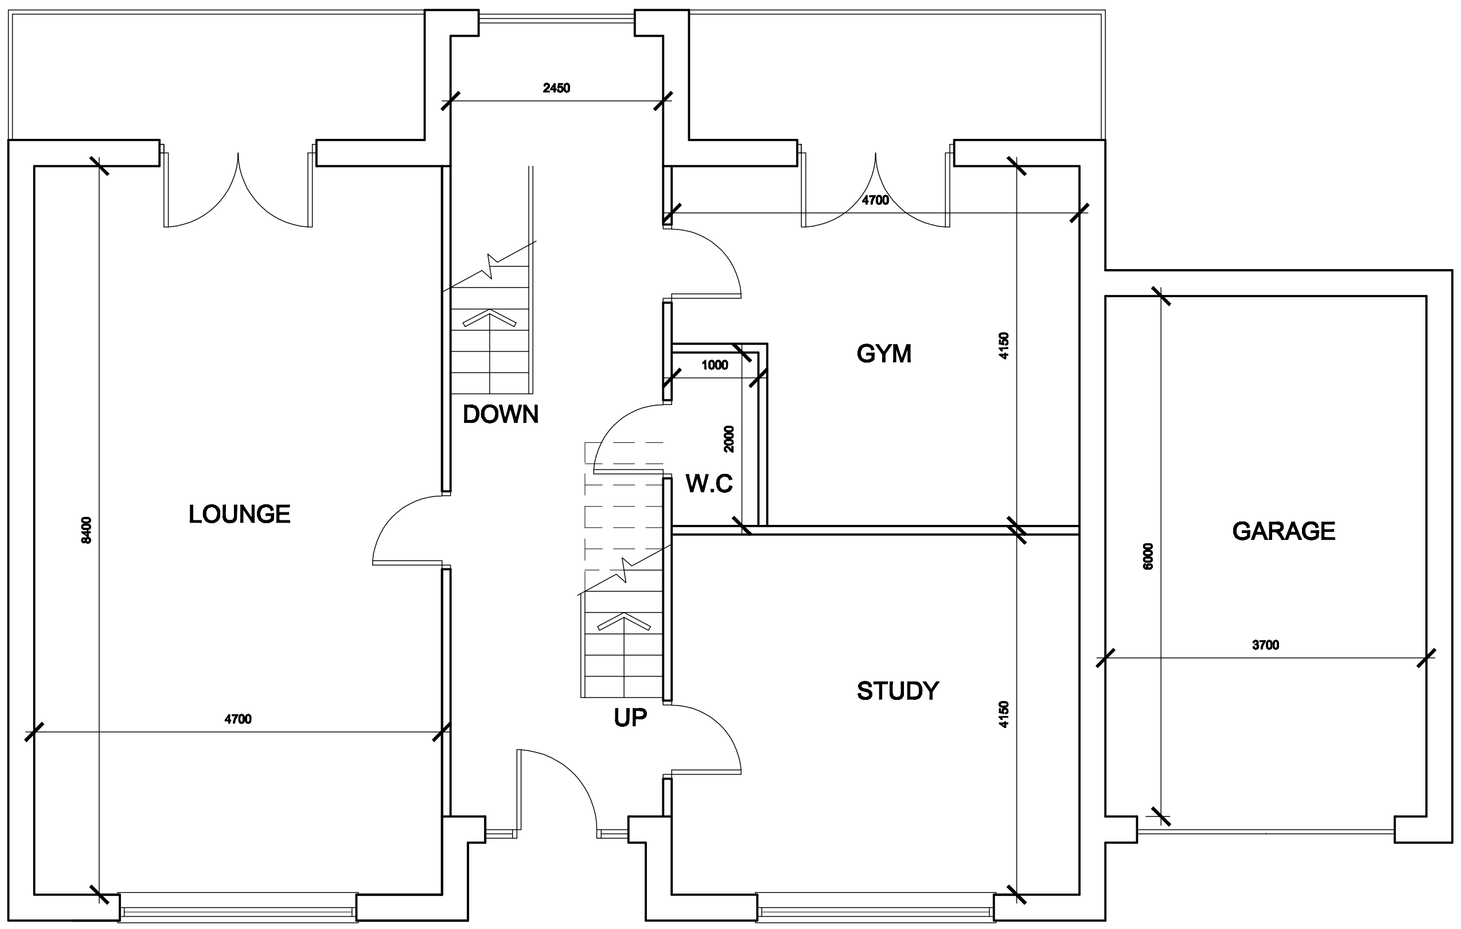



UPPER GROUND FLOOR LEVEL

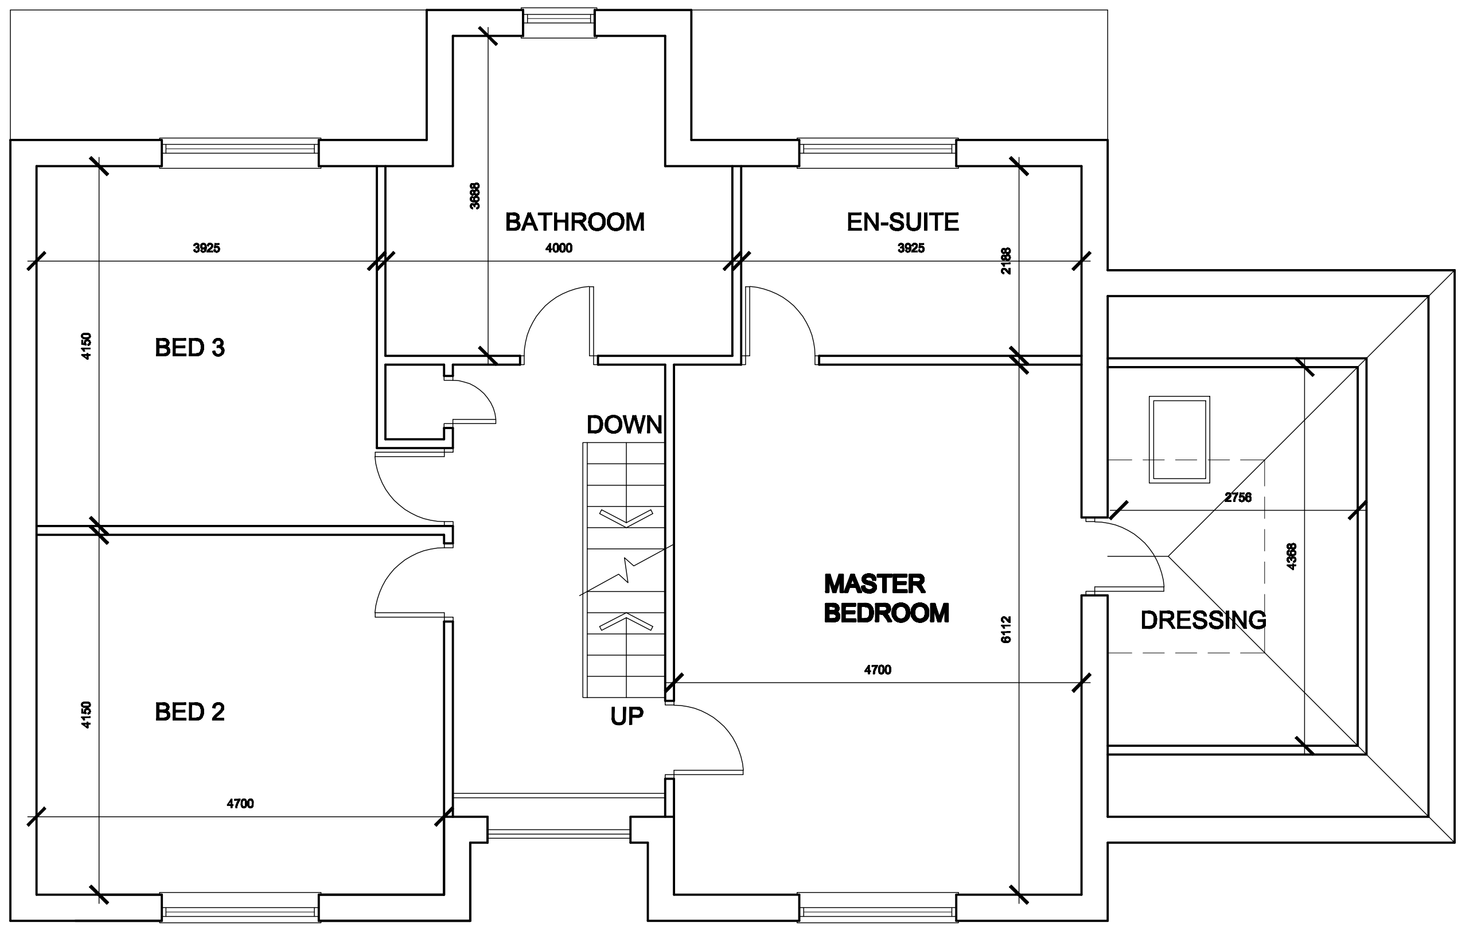

FIRST FLOOR LEVEL

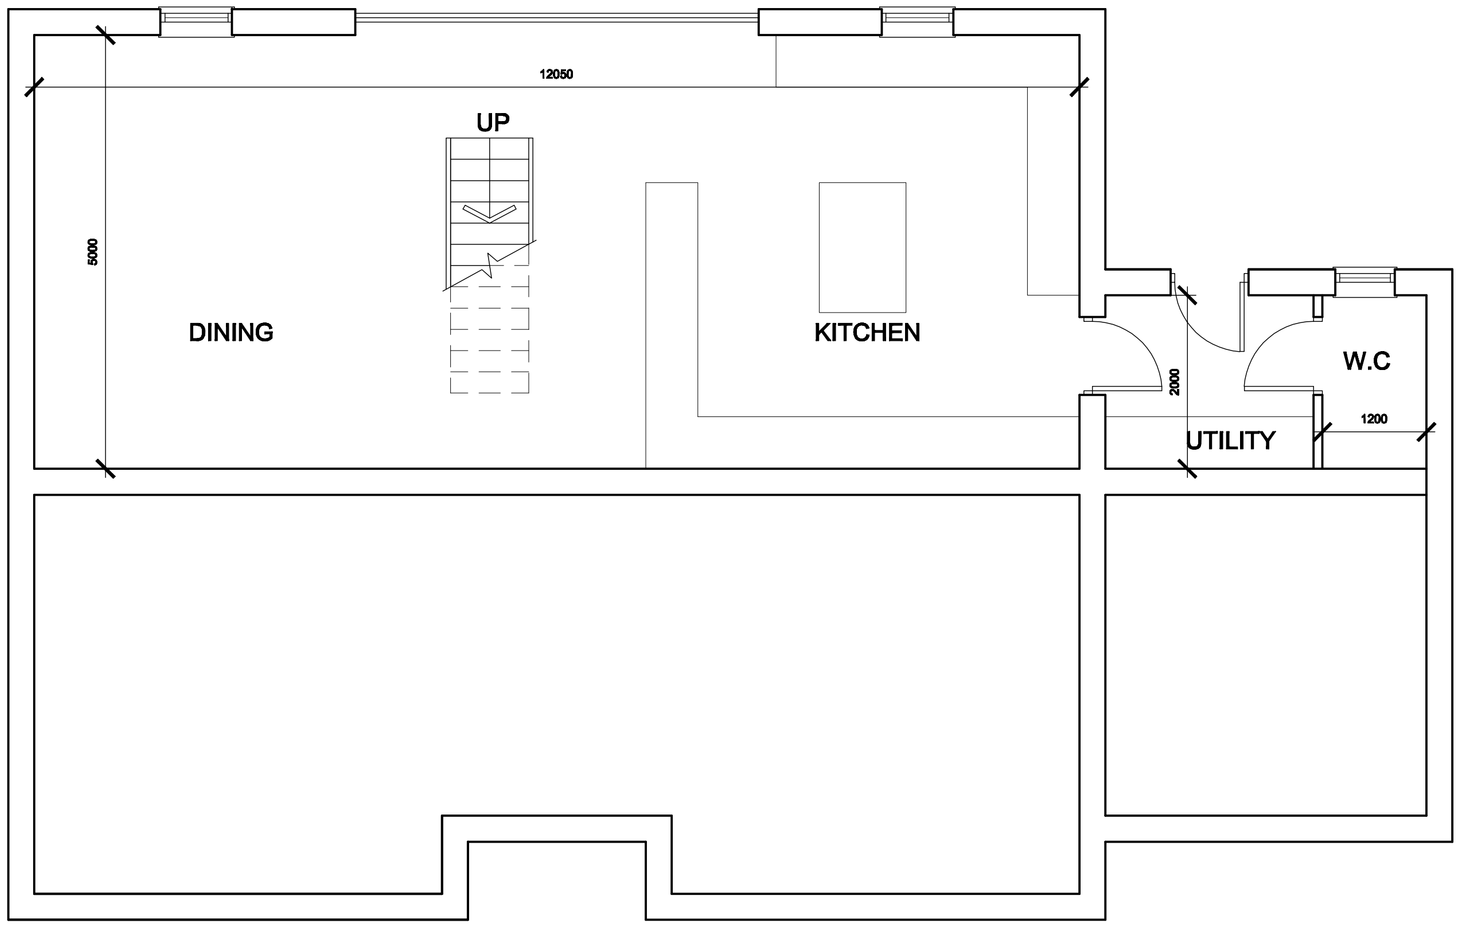

LOWER GROUND FLOOR LEVEL

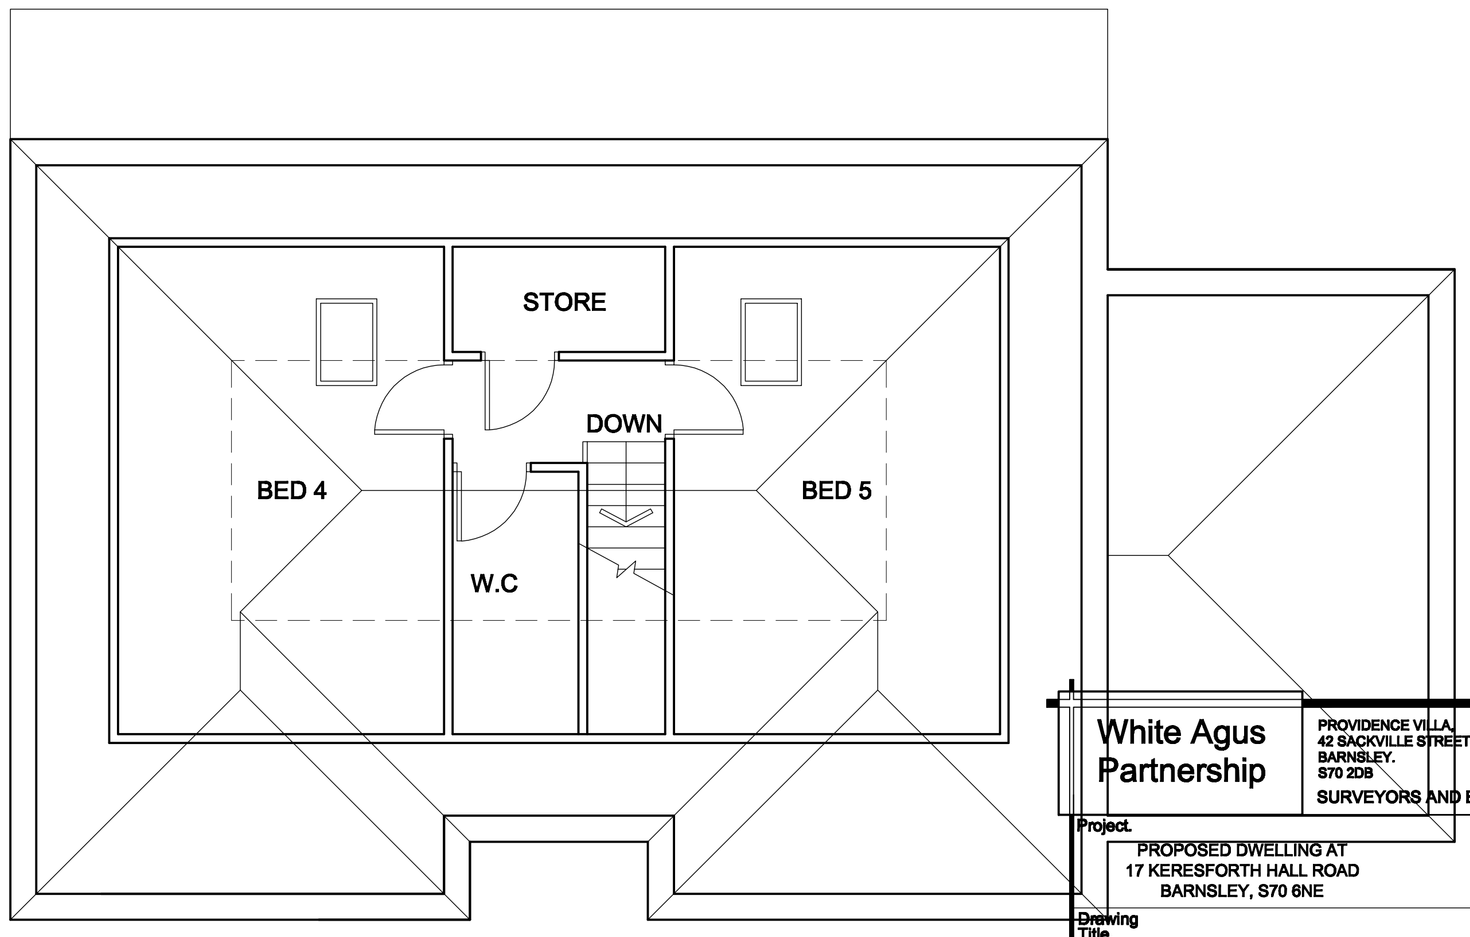

SECOND FLOOR LEVEL

White Agus Partnership
PROVIDENCE VILLA
42 SACKVILLE STREET,
BARNSLEY.
S70 2DB
Phone: 01226 206462
Fax: 01226 283030
Email: info@whiteaguspartnership.co.uk
Web: www.whiteaguspartnership.co.uk
SURVEYORS AND BUILDING DESIGN CONSULTANTS

Project.
PROPOSED DWELLING AT
17 KERESFORTH HALL ROAD
BARNSLEY, S70 6NE

Client.
MR L. FORSTER & MS A. DUNLAVEY

Drawing Title.
FLOOR PLANS

Date. SEPTEMBER 2011
Scale. 1:50 @ A1
Ref. 11-042
Dwg. No. 08
Rev. A

Date		Suffix	Description	Date		Suffix	Description
25/09/11	A		REVISED TO CLIENTS REQUESTS				