

MR DALE CROSSLAND& MISS KIRSTY SENIOR

66 KINGWELL ROAD, WORSBROUGH, BARNSLEY, SOUTH YORKSHIRE. S70 4HG

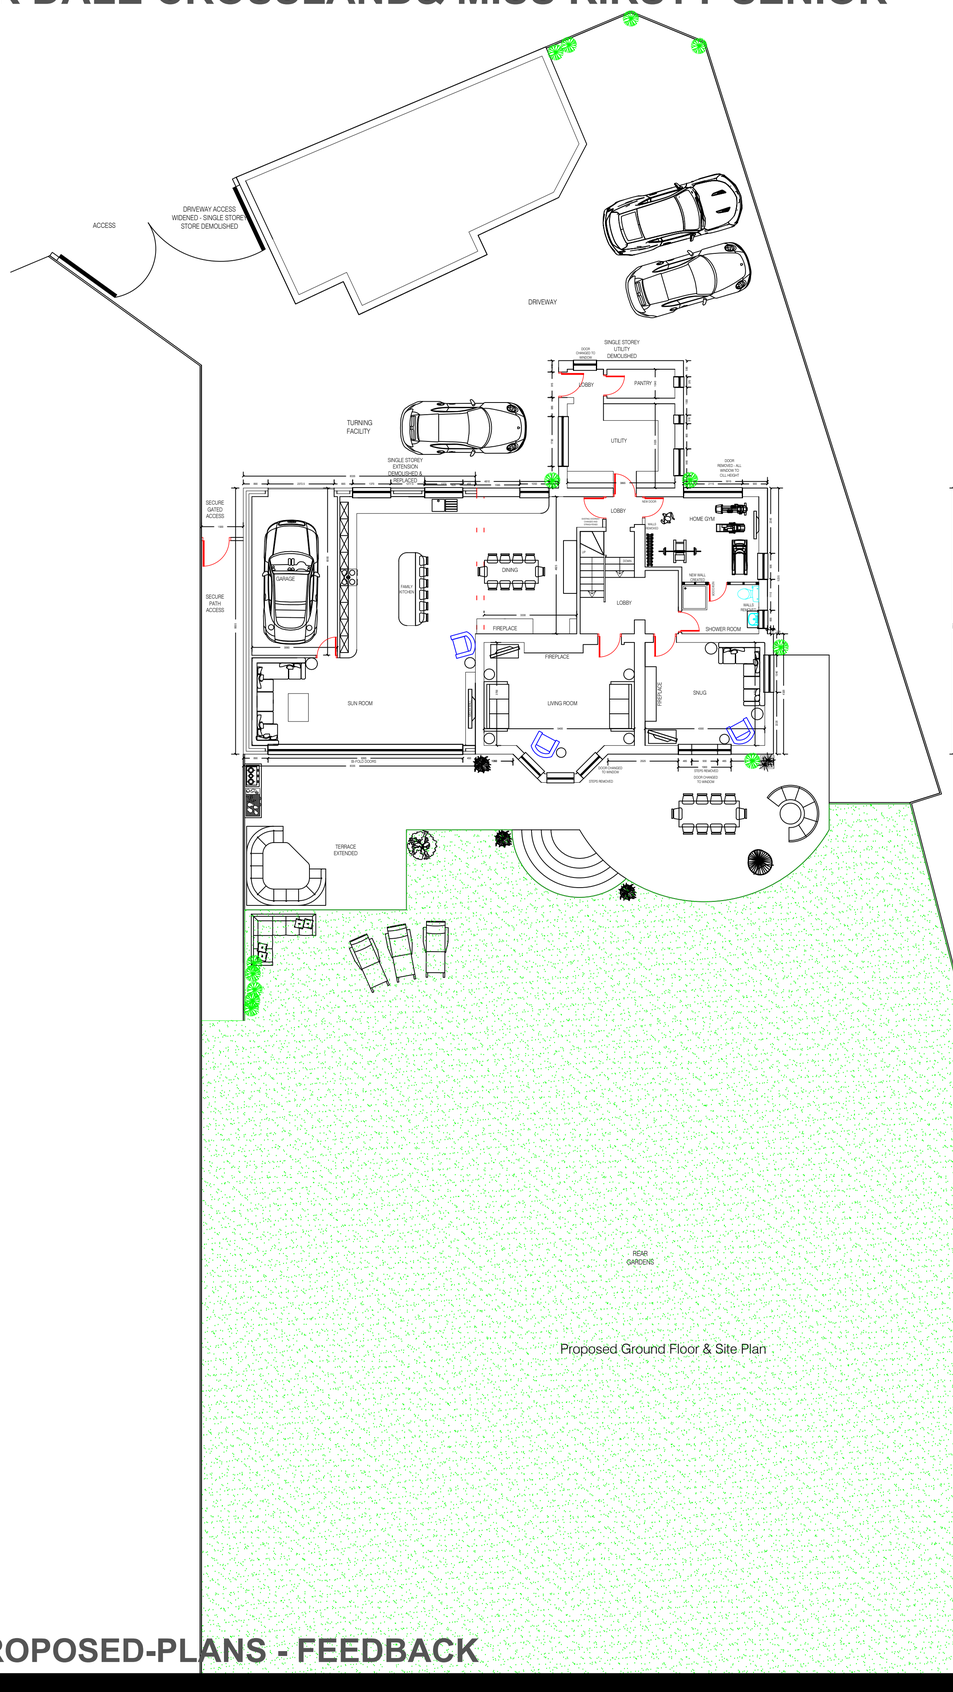


Proposed Ground Floor & Site Plan

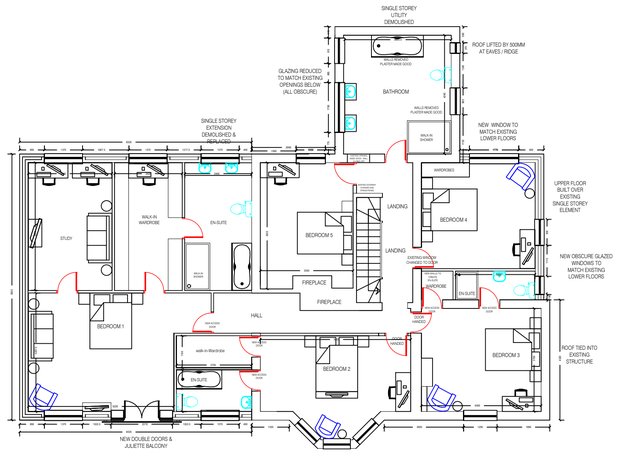

Proposed First Floor Plan



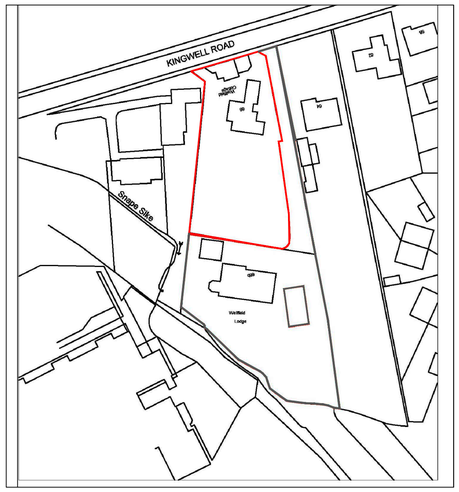

Site location plan
@1:250 scale

- Architectural design
- Planning & Building Regulations
- Landscape architecture
- 3D Visualisation & model making

CLIENT

MR.DALE.CROSSLAND.&
MISS.KIRSTY.SENIOR

66.KINGWELL.ROAD,WORSBROUGH,
BARNSLEY.SOUTH.YORKSHIRE
WF9.4PQ

DRAWING OF

PROPOSED.EXTENSIONS.TO.DWELLING
TO.SIDES.UPPER.STOREY.&.SIDE.2.STOREY
LOFT.ENLARGEMENT.PART.DEMOLITION
OF.REAR.SINGLE.STOREY.PARKING.&.DRIVEWAY
IMPROVEMENTS&.INTERNAL.ALTERATIONS

PROPOSED.PLANS.&.ELEVATIONS

drawing no	rev	date
DWG-004	-	AUG.2023

scale	drawn	checked by	checked date
1:100@.A1	SMT	DC.KS	AUG.2023

PROPOSED-PLANS - FEEDBACK