A2 size sheet

EXISTING



EXISTING REAR ELEVATION

PROPOSED



PROPOSED REAR ELEVATION



PROPOSED SIDE (L) ELEVATION




EXISTING SIDE (R) ELEVATION


EXISTING SIDE (L) ELEVATION




PROPOSED SIDE (R) ELEVATION

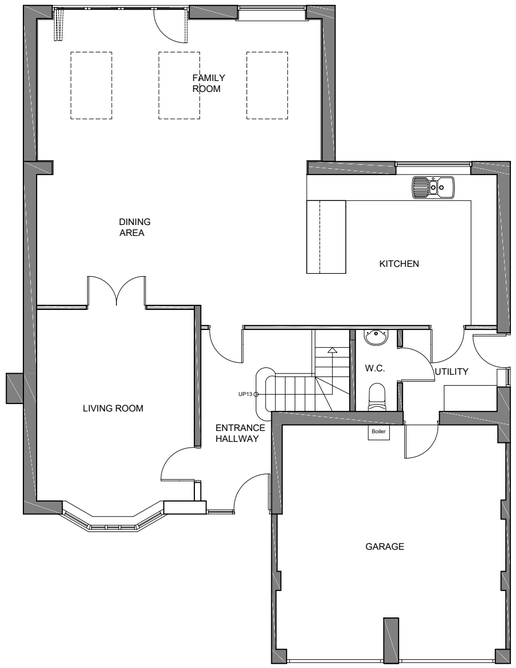


EXISTING
GROUND FLOOR PLAN

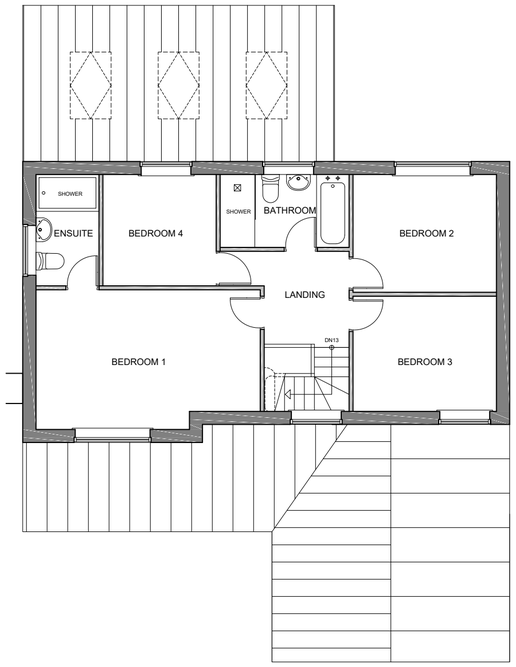

EXISTING
FIRST FLOOR PLAN

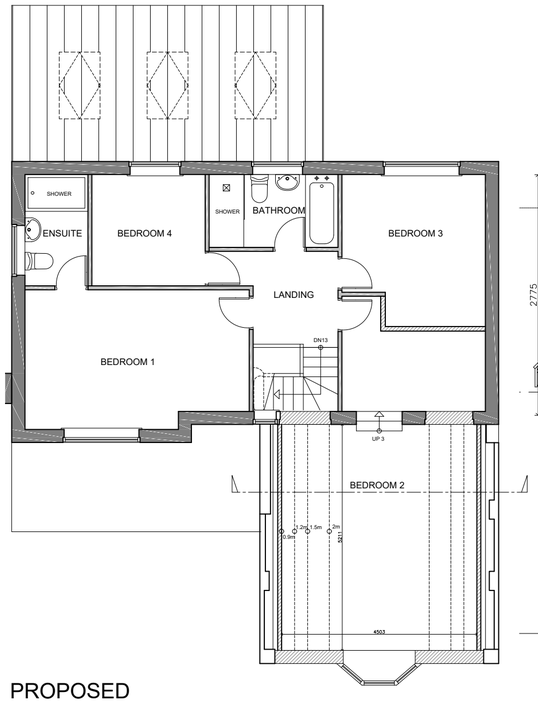

PROPOSED
FIRST FLOOR PLAN

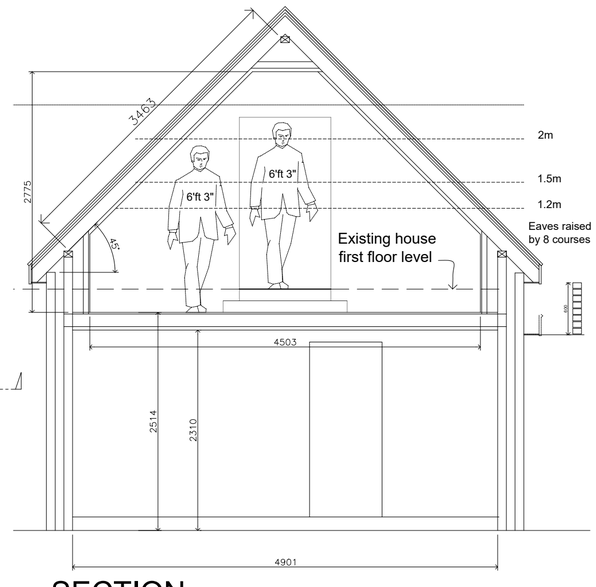

SECTION
Scale 1:50

Notes:

WALLS:
Walls to match existing in colour, texture and size.

ROOF:
Roof tiles to be concrete interlocking tiles suitable for a roof pitch of 45°.

WINDOWS
New double glazed Upvc windows, finished in white replacement landing window and new feature boxed bay window

GUTTERS & DOWNPIPES:
To match existing

Rev:	Date:	Description:	By:

07762656187
steven@drawit.biz
www.drawit.biz
15 Medway Close
Barugh Green
Barnsley
S75 1NY

Purpose:	PLANNING
Status:	EXISTING & PROPOSED
Dwg of:	Layout Plans & Elevations
Client:	Mr D King
Site Address:	22 Thorncliffe Way, Tankersley, Barnsley, S75 3DN
Project:	Conversion of Garage roof into new Bedroom

Drawn by:	Date:	Rev:
SH	11/07/2016	
Scale: 1:100	Dwg No: 1607_102	

Important notice: Do not scale off this drawing. Critical dimensions should be checked on site prior to works commencing. Dimensional conflicts should be brought to Draw it's attention as soon as they become apparent. Failure to do so could render the contractor liable for subsequent losses. Copyright in this drawing and any work executed from this drawing remains the property of Draw it.

© Copyright Draw it 2016