



WEST ELEVATION

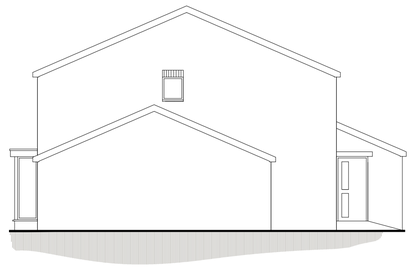


EAST ELEVATION




NORTH ELEVATION

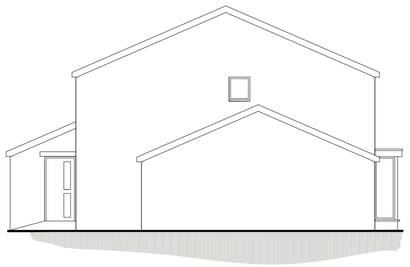


SOUTH ELEVATION

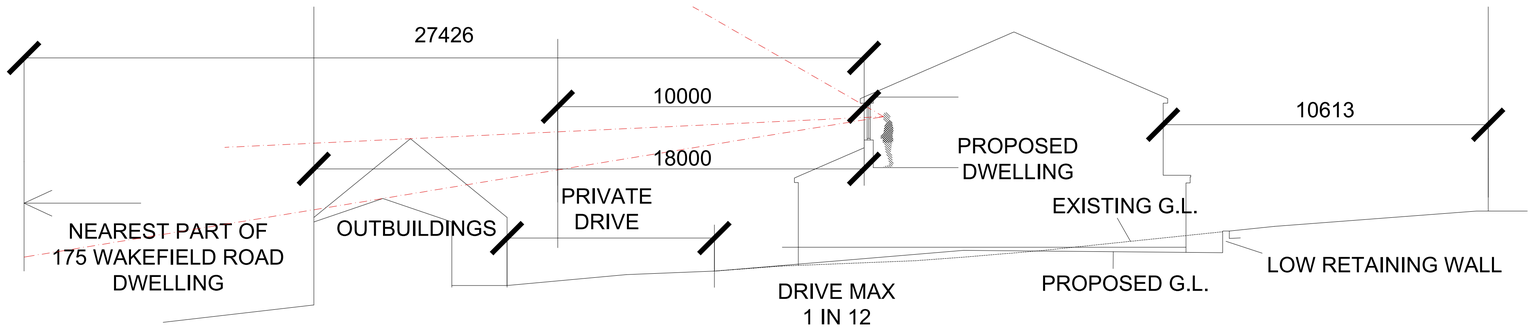


SITE SECTION X - X 1 : 100

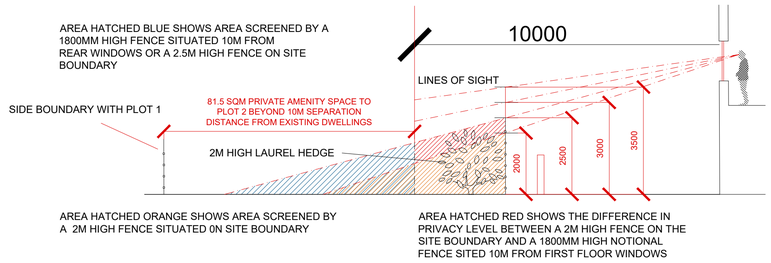

SITE SECTION Y-Y 1 : 100

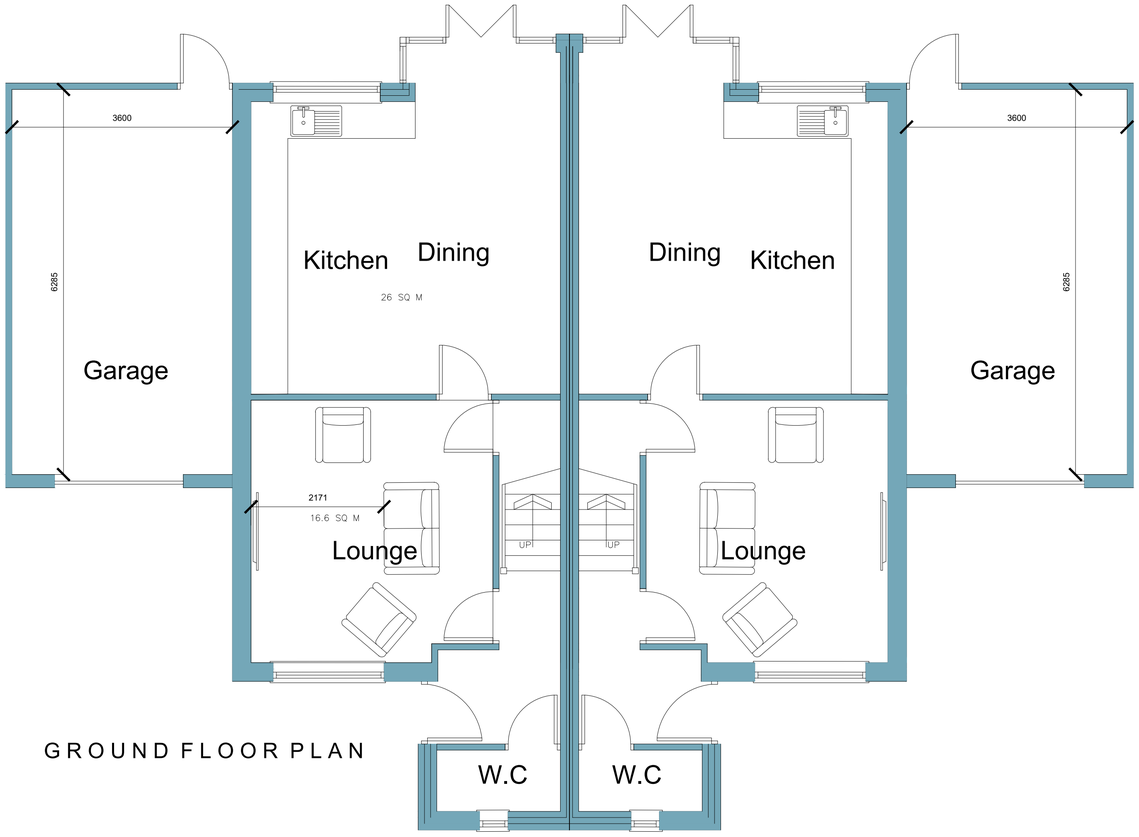

GROUND FLOOR PLAN

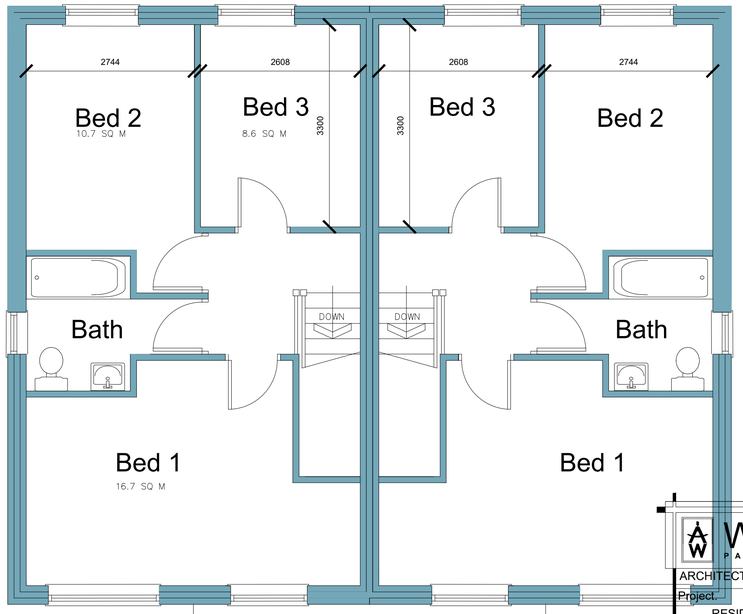

FIRST FLOOR PLAN

White Agus PARTNERSHIP
ARCHITECTURAL SERVICES
OFFICE ONE,
34 VICTORIA ROAD,
BARNSLEY,
S70 2BU
Phone: 01226 208482
Email: info@whiteaguspartnership.co.uk
Web: www.whiteaguspartnership.co.uk

Project. RESIDENTIAL DEVELOPMENT AT CARLTON ROAD, BARNSLEY	Client. WINDMILL HOMES LTD
Drawing Title. PLANS AND ELEVATIONS	Date. OCT 2020 / Scale. 1:50 & 1:100 @ A1
	Ref. 20-142 / Dwg. No. 01 / Rev. D

Date	Suffix	Description
11-11-20	A	REVISED TO CLIENTS REQUIREMENTS
29-01-21	B	SITE SECTION & DETAILS ADDED, BOUNDARY REVISED
17-02-21	C	FURTHER SITE SECTION ADDED
11-03-21	D	SECTION Y-Y REVISED