
Date:	Comments:	Dn:	Ch:	App:	Revs:
24/12/10	Drawing updated to reflect 2010 scheme changes. Status changed to DRAFT	JD	BM		AA
09/03/11	Layout revised in response to S.E, M&EE and specialist consultant comments	JD	BM		AB

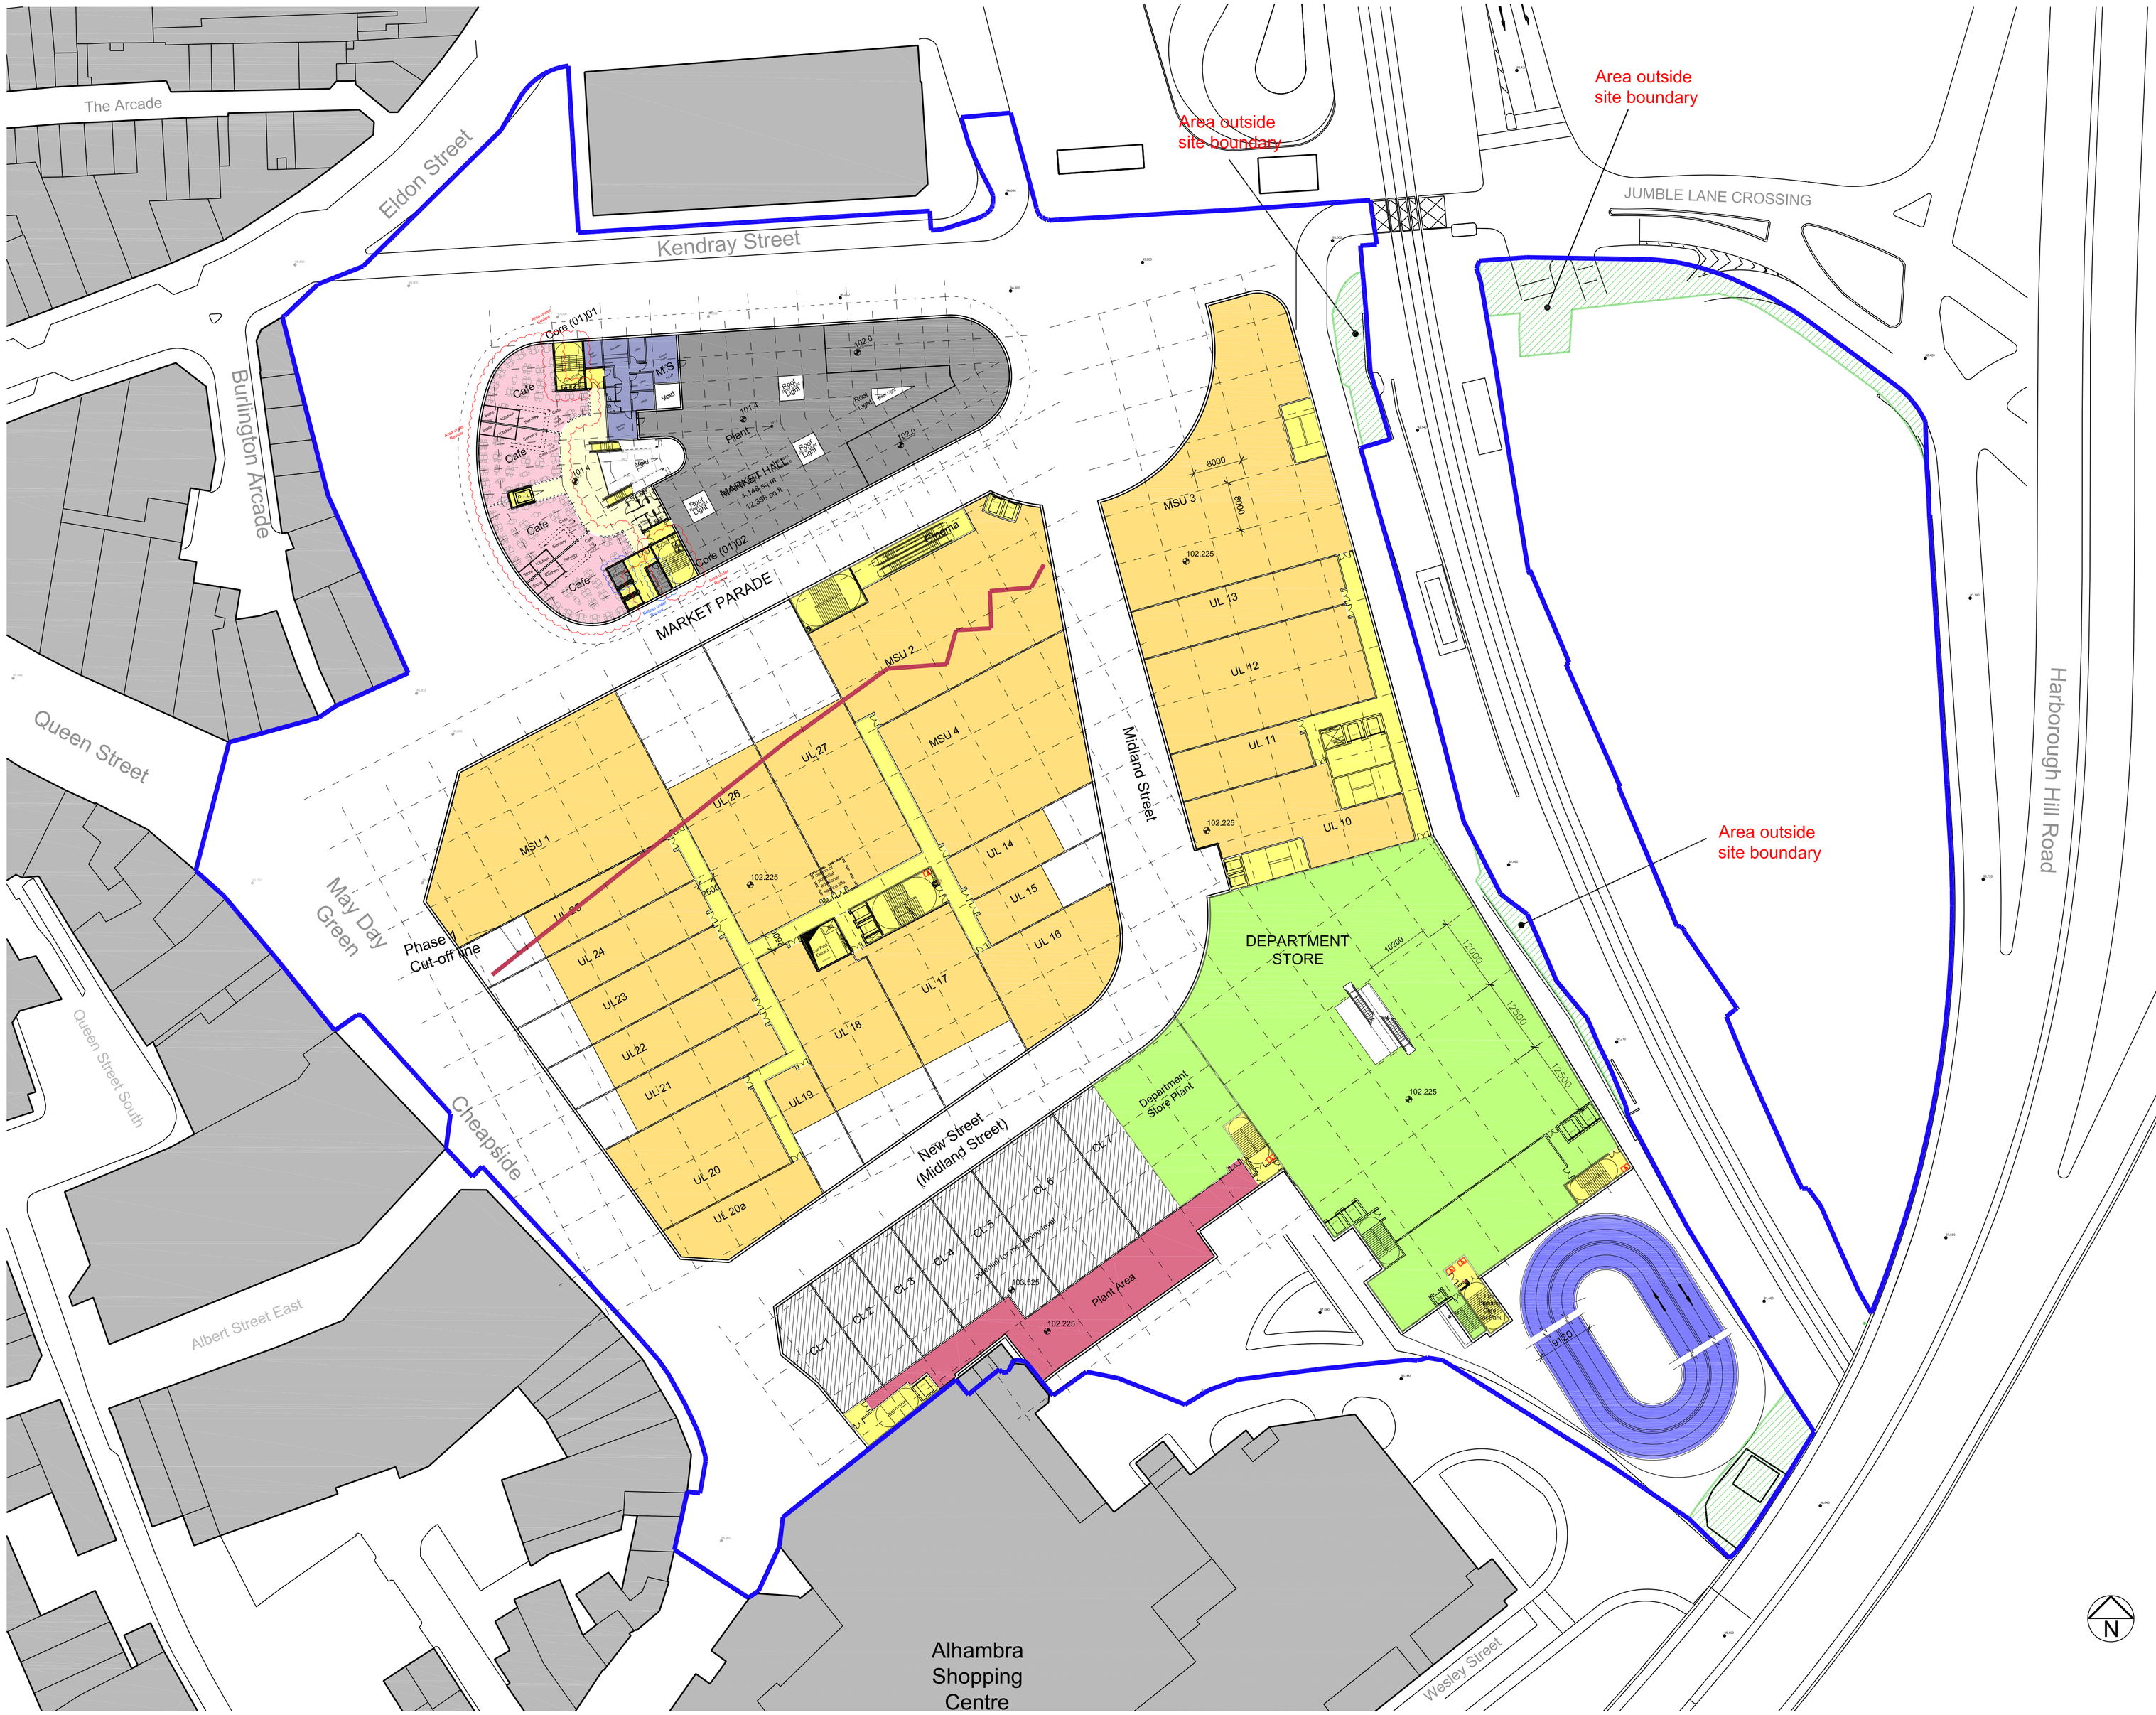

Area Key:

- Public Areas
- Market Stalls
- Retail Units
- Internal Circulation Market
- Common Areas/ Loading / Service / Plant / Cores
- Open Market
- Department Store
- Market Shop Units
- Cinema
- Market Storage
- Car Park/ Car Park Access
- Food Drink Market
- Roof
- Management Suite Market
- Plant
- Meat & Fish
- (+94.00) Existing Level
- +94.00 Proposed Level
- Site Boundary

Notes:
- Do not remove this panel from the drawing
- No dimensions to be scaled from this drawing
- Report all errors and omissions to the Architect
- Dimensions to be checked on site before fabrication
- Site plan based on original ordnance survey data

The 1249 REGENERATION PARTNERSHIP LLP

CZWG | HolderMathias

17 Bowling Green Lane, London EC1R 0QB. Tel 020 7253 2523, Fax 020 7250 0594, www.czwg.com

50 Conduit Street, London W1S 2YT. Tel 020 7287 0726, Fax 020 7287 1195, www.holdermathias.com

Barnsley Markets
Barnsley Town Centre
The 1249 Regeneration Partnership LLP

Title:	Job No:
General Arrangement (Plan), Upper Level	1451 / 3158
DWG No:	Revs:
AL (00) 010	AB

Date:	Drawn:	Check:	Status:	Scale:
27/04/2007	MA	MP	Draft	1/500 @ A1

DRAFT