
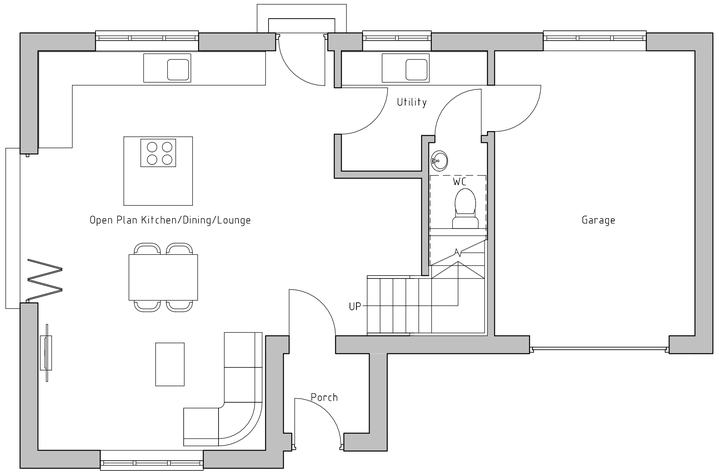


GROUND FLOOR

1 : 50

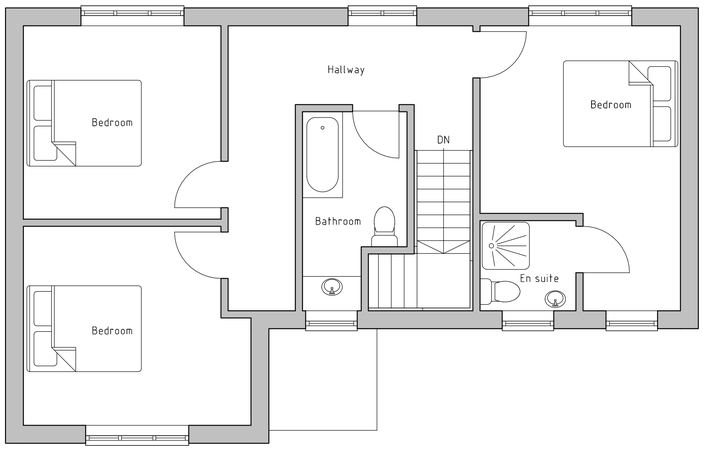

FIRST FLOOR

1 : 50

Notes

1. THIS DRAWING IS NOT VALID FOR CONSTRUCTION UNLESS THE DRAWING STATUS IS INDICATED 'APPROVED FOR CONSTRUCTION' AND THE DRAWING No. IS PREFIXED WITH THE LETTER 'C'.
THIS DRAWING IS TO BE READ AT FULL SIZE ON A1 SHEET.

2. THIS PROJECT IS SUBJECT TO C.D.M LEGISLATION. A PLANNING SUPERVISOR SHOULD BE APPOINTED BY THE CLIENT.

3. THIS DRAWING IS TO BE READ IN CONJUNCTION WITH THE ASSOCIATED PETER WADE CONSULTANCY DRAWINGS AS LISTED ON THE DRAWING ISSUE REGISTER. RECIPIENTS OF ALL DRAWINGS ARE TO ENSURE THAT THEY ARE WORKING TO CURRENT REVISIONS OF ALL DRAWINGS AND THAT THE REVISION HAS BEEN APPROVED FOR CONSTRUCTION BEFORE WORKS COMMENCE.

4. ALL WORKS TO COMPLY WITH PETER WADE CONSULTANCY CONDITIONS WHERE APPLICABLE.


5. PLEASE NOTE THAT ANY DEVIATION FROM THIS DRAWING MAY INVALIDATE STATUTORY APPROVALS AND WILL INVALIDATE PI INSURANCE.

6. ALL WORKS TO BE TO THE SATISFACTION OF THE BUILDING INSPECTOR. ANY CHANGES TO BE NOTIFIED TO PWC IN ADVANCE OF CARRYING OUT THE WORKS.




SOUTH ELEVATION

1 : 100

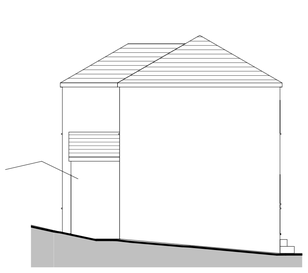


EAST ELEVATION

1 : 100

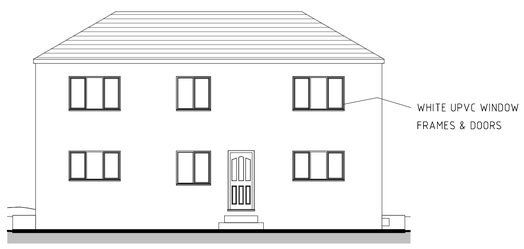


NORTH ELEVATION

1 : 100

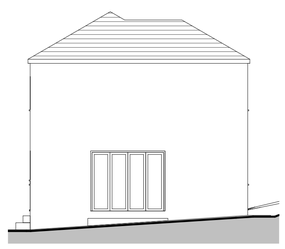

WEST ELEVATION

1 : 100

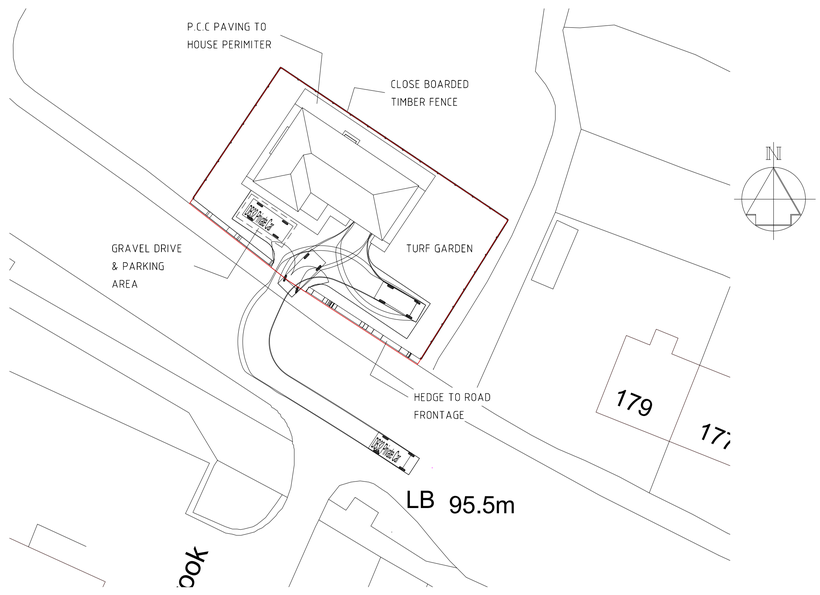

SITE PLAN

1 : 250

CLIENT: MR W GASKIN

PROJECT: PROPOSED DWELLING
LAND AT WILTHORPE ROAD
BARNSLEY, S75 1JR

TITLE: FLOOR PLANS & ELEVATIONS

Peter Wade Consultancy
CDM (IS. 1994/3140) Certified Designer
Telephone (01977) 654300 Fax (01977) 647823
E-mail : mail @ peterwadeconsultancy.co.uk

DATE: JUL 20 SCALE: As indicated DRAWN: RS

DRAWING No: 2241/01 REV:

DRAWING STATUS: PRELIMINARY ISSUE
NOT FOR CONSTRUCTION

© Peter Wade