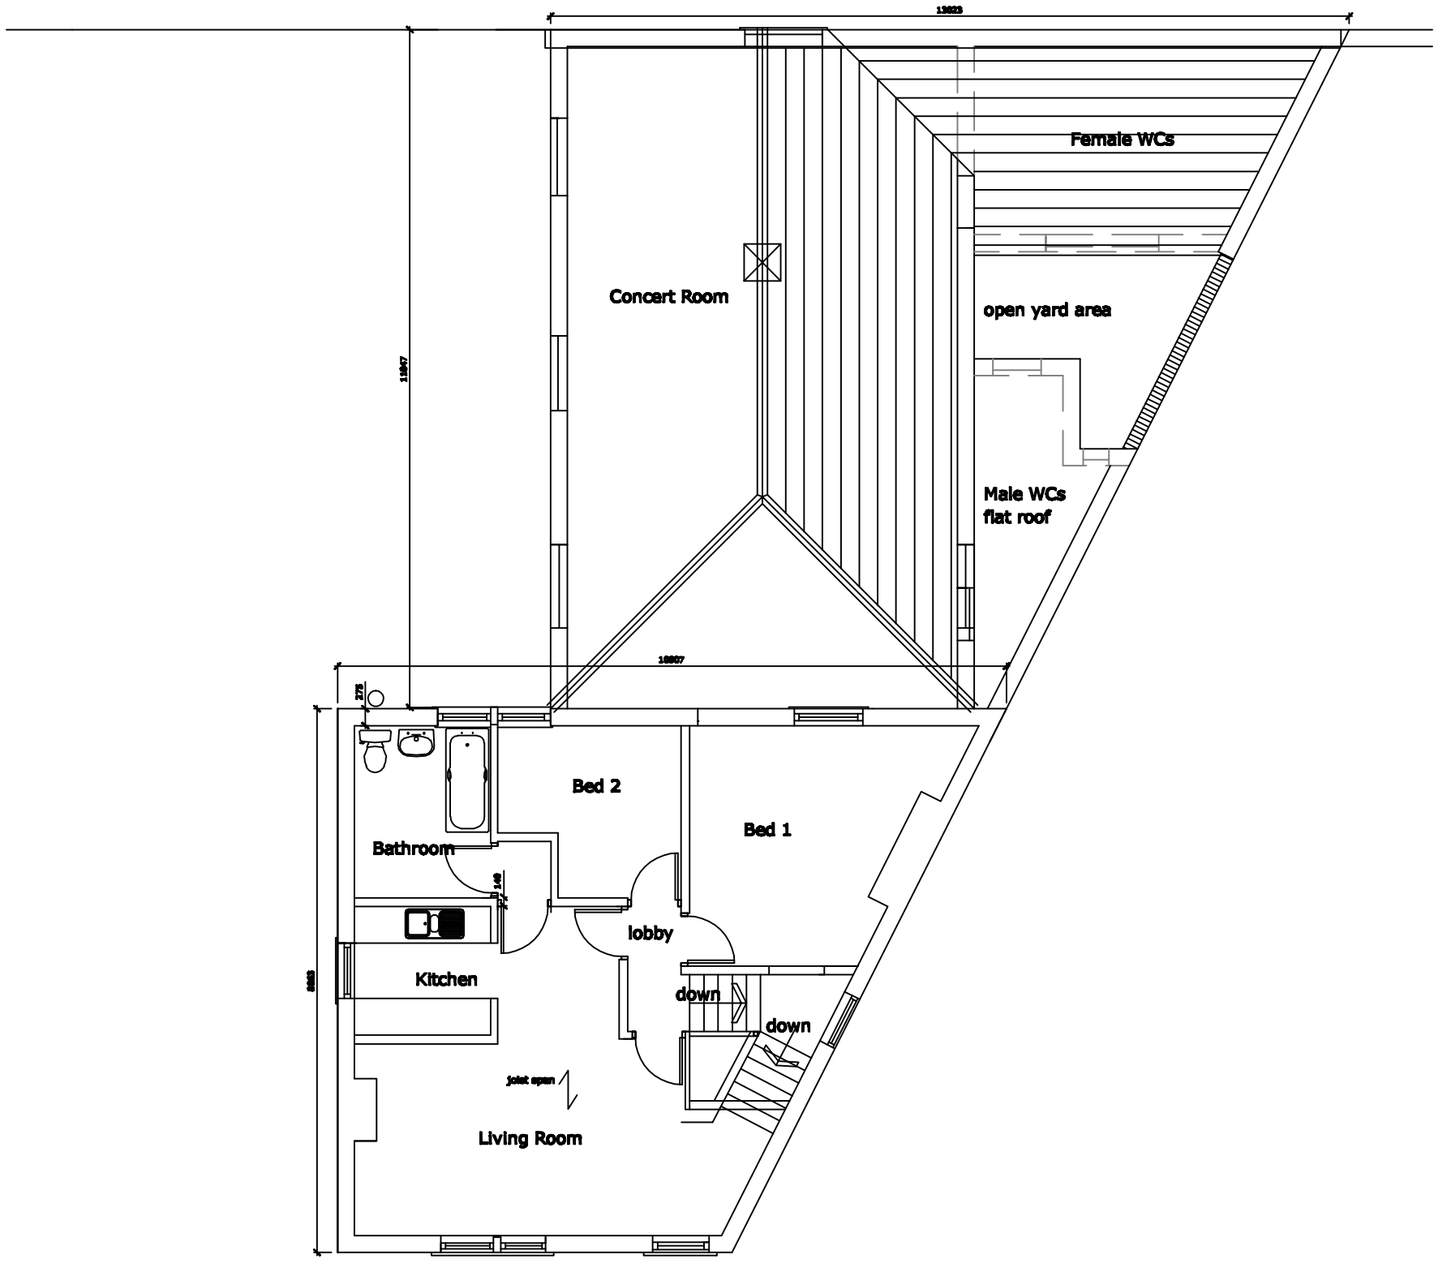


FIRST FLOOR PLAN

EXISTING FIRST FLOOR PLAN

Location Plan 1-1250

rev	date	details	drawn
client	Mr & Mrs Johnson		
Job Number	874		
project title	School Street, Hemmingfield		
drawing title	Existing First Floor Plan	scales 1:100	paper size A3
		date July 2011	
drawn JAC		Drawing number 874/3	rev -

J. CLOSE MCIAT.
Architectural Design Consultant
88 Meriton Road, Wickersley
Rotherham, S66 1EG