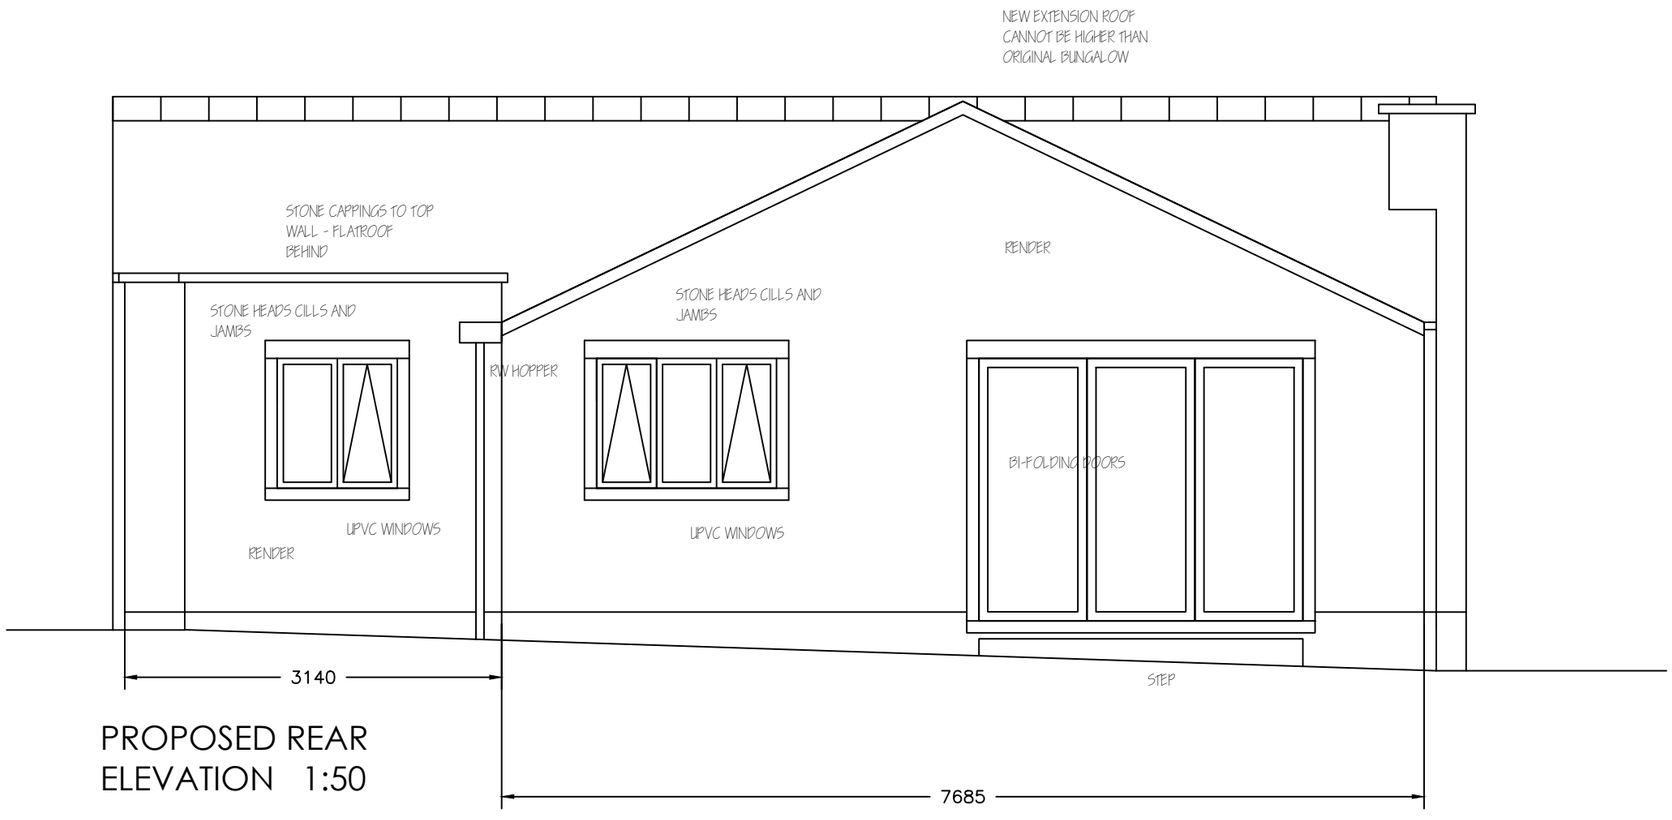


PROPOSED REAR ELEVATION 1:50

Revisions	A. A-----	00-00-00
This drawing is for planning permission only and is not a construction drawing.		
Drawing Title	PROPOSED-REAR	
Job No. - Dwg No.	MJ/2015/6 .	-
Client:	MR AND MRS BANNON 6 CHAPTER WAY SILKSTONE BARNSLEY S75 4LH .	
Scale.	1:50	