


No. Notes
1 ALL DIMENSIONS AND LEVELS TO BE CHECKED ON SITI PRIOR TO MANUFACTURE AND CONSTRUCTION
2 DO NOT SCALE THIS DRAWING
3 READ THIS DRAWING IN CONJUNCTION WITH THE HEALTH AND SAFETY PLAN AND CDM REGULATIONS 20C

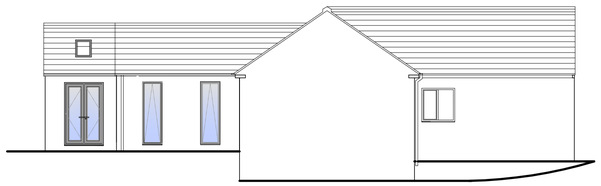


PROPOSED NORTH ELEVATION SCALE 1:50

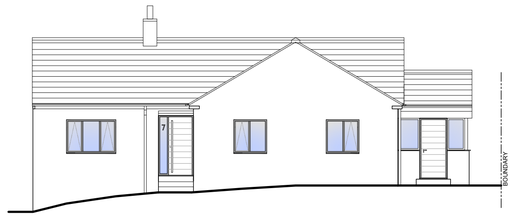


PROPOSED WEST ELEVATION SCALE 1:100

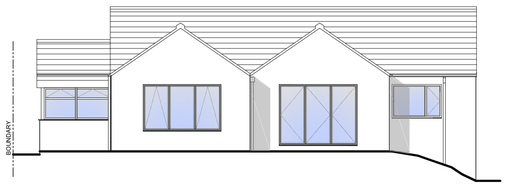


PROPOSED EAST ELEVATION SCALE 1:100

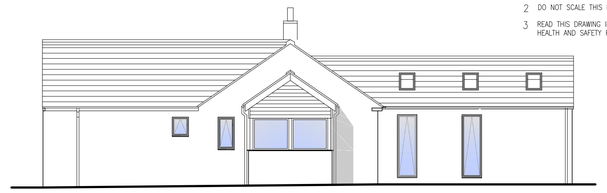


PROPOSED SOUTH ELEVATION SCALE 1:100

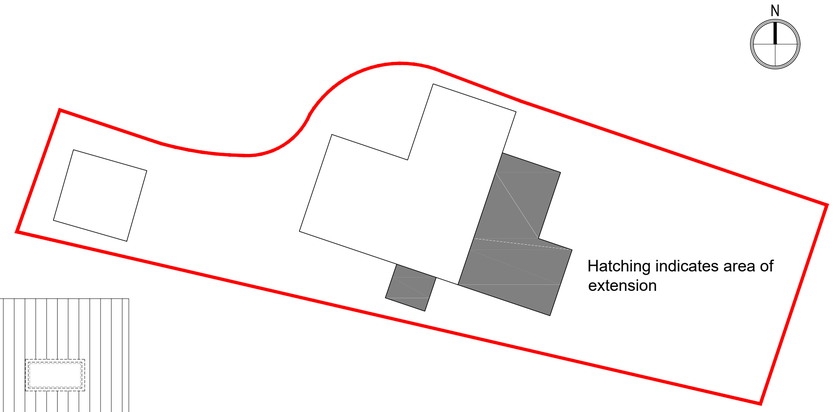

BLOCK PLAN SCALE 1:200

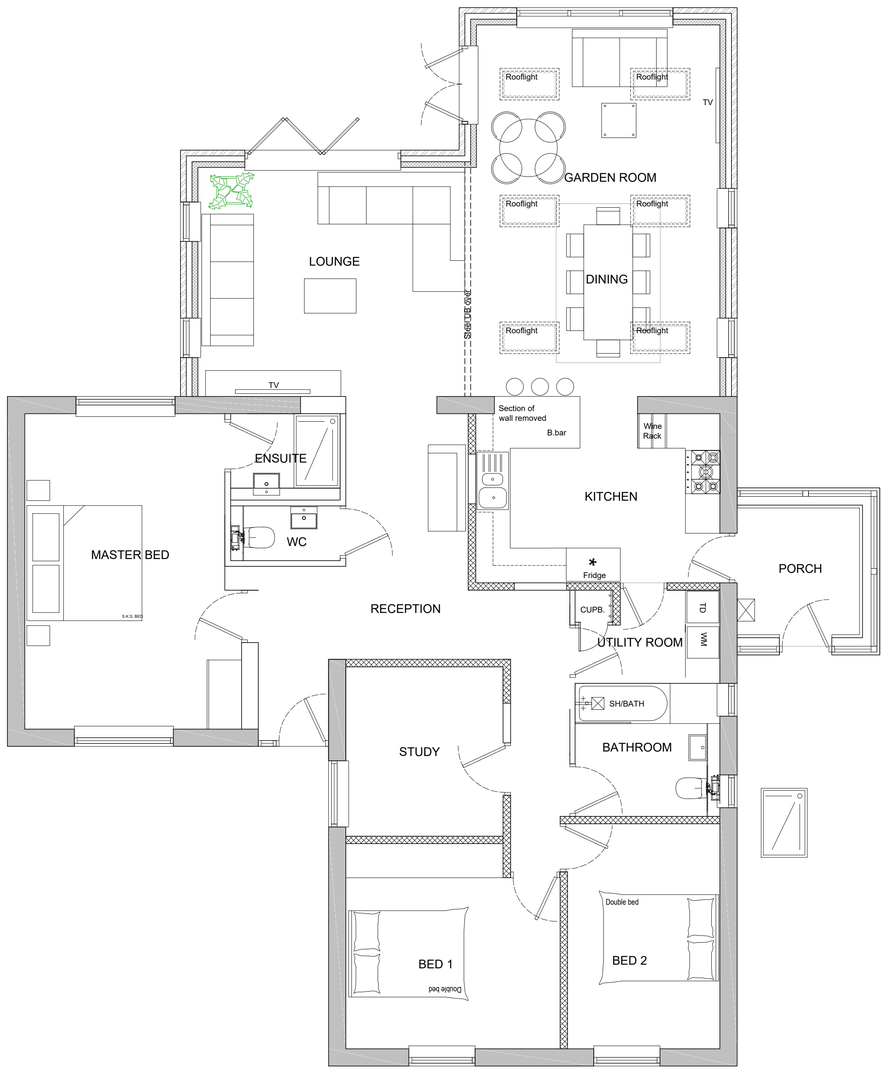

PROPOSED GROUND FLOOR PLAN
SCALE 1:50

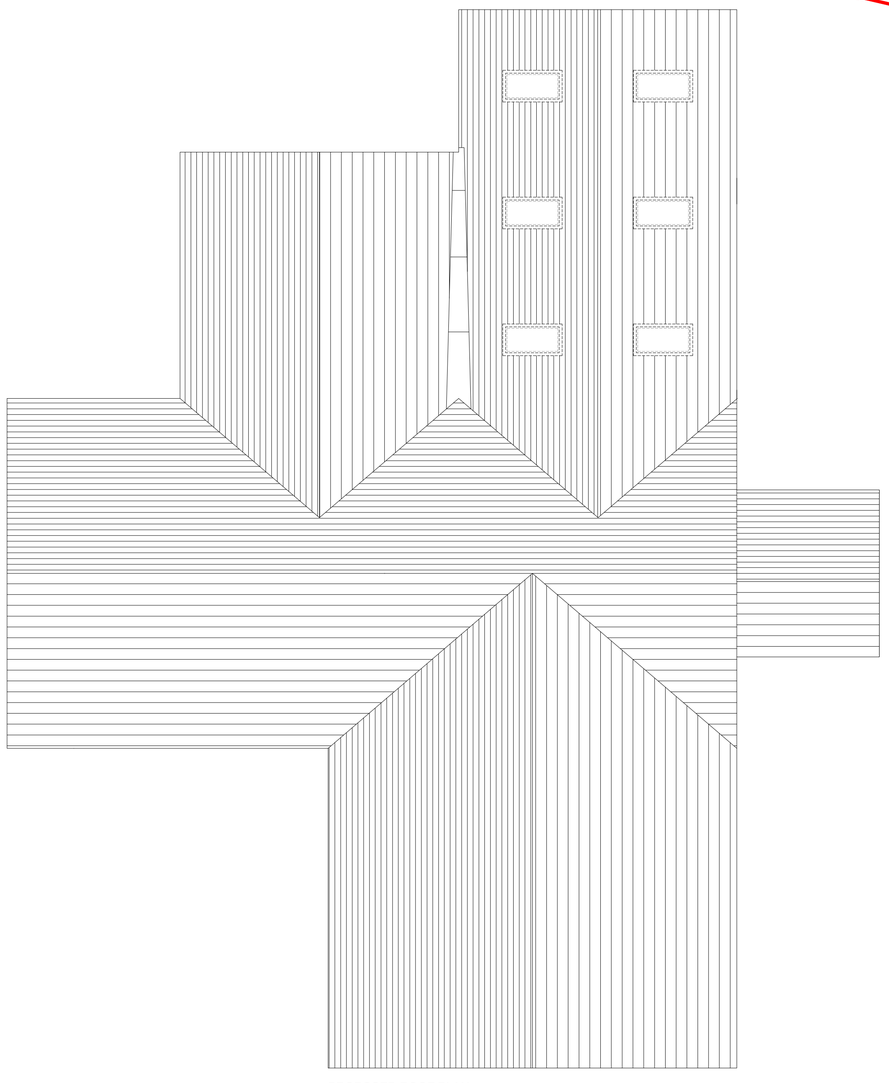

PROPOSED ROOF PLAN
SCALE 1:50

Rev.	Amendment	Date
A	Design generally reconfigured	09.02.18
B	Internal amendments made to client comments	09.03.18
C	Window to garden room amended, window to kitchen omitted	12.03.18

DRAWING STATUS
PRELIMINARY
FOR APPROVAL
FOR CONSTRUCTION
AS BUILT
TENDER

JUST | ARCHITECTURE
Design & Development to the limits you set. Tel: – 07875 258051

PROJECT
7 CHAPEL LANE
GREEN MOOR,WORTLEY
SHEFFIELD
S35 7DX

DRAWING TITLE
PROPOSED GA PLANS & ELEVATIONS

DRAWING No. 580/PL/01
REVISION C

SCALE A1 1:50
SCALE A3 1:100
DATE 08.12.2017

PLANNING