




Location Plan
Scale: 1 : 500

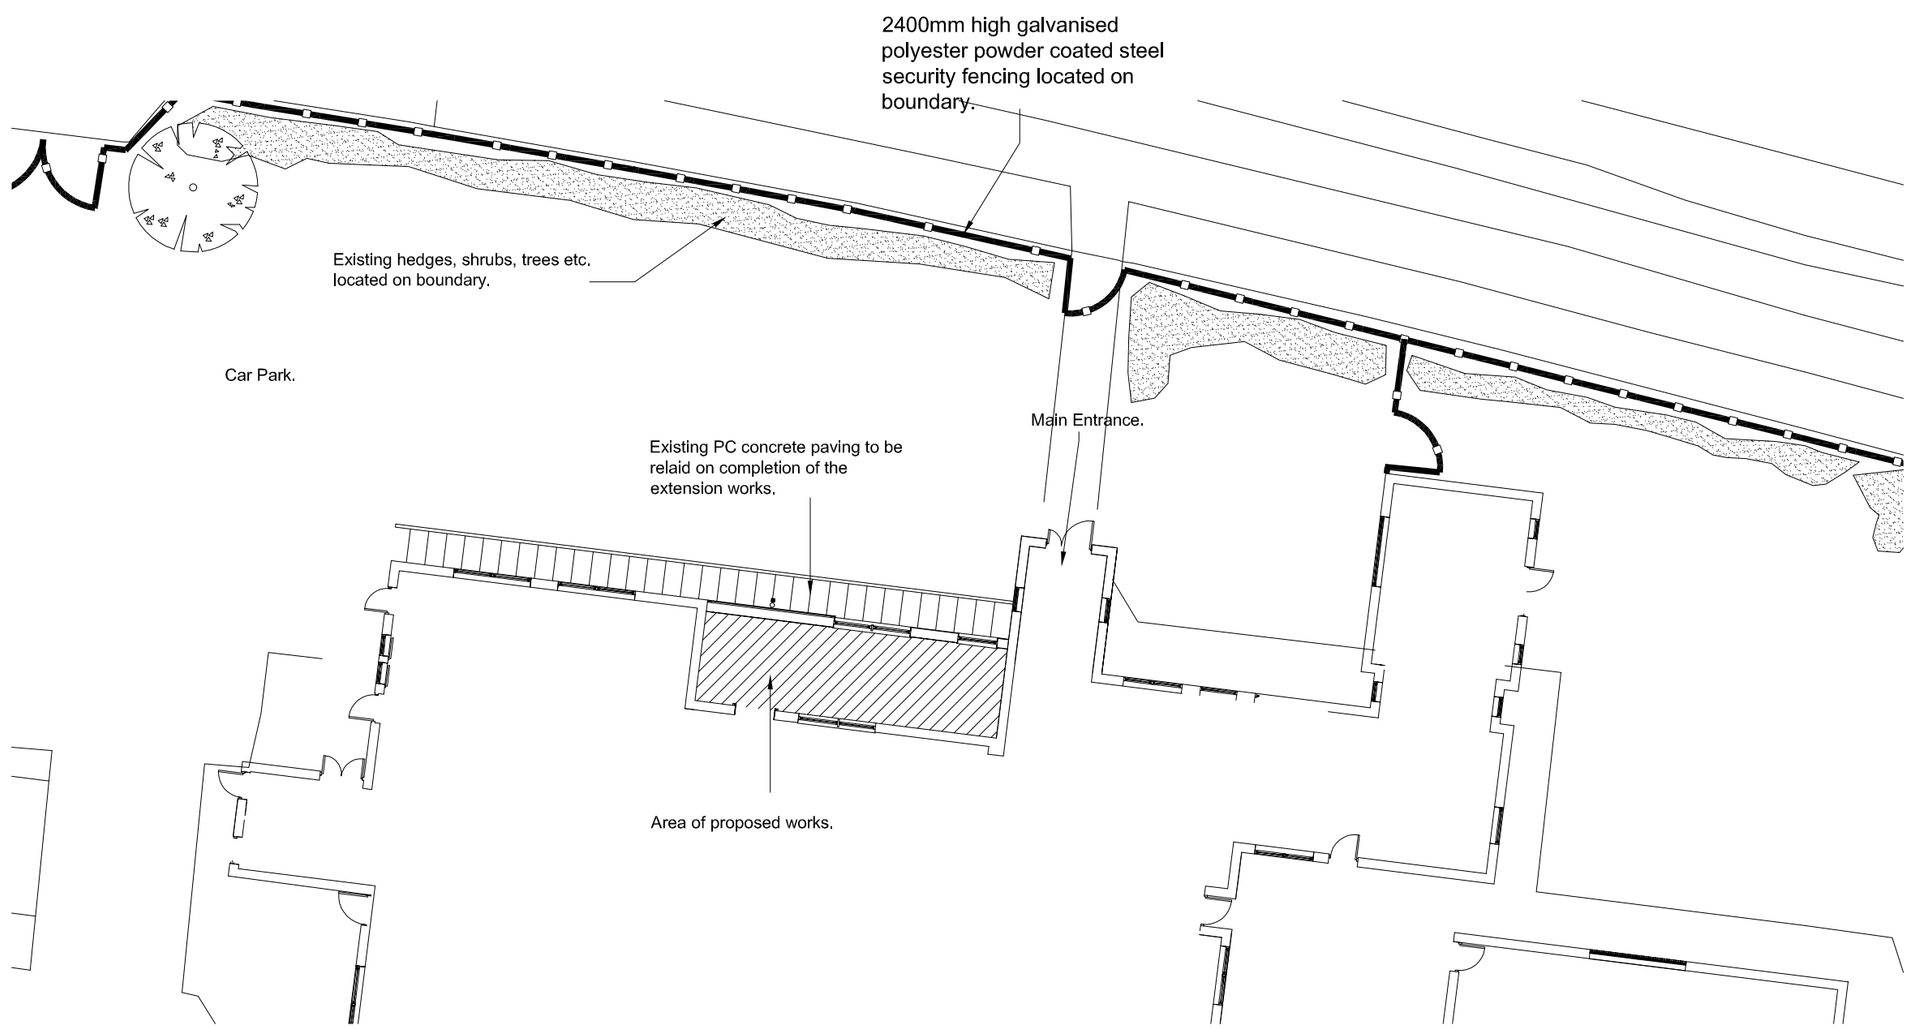


Site Plan
Scale: 1 : 200

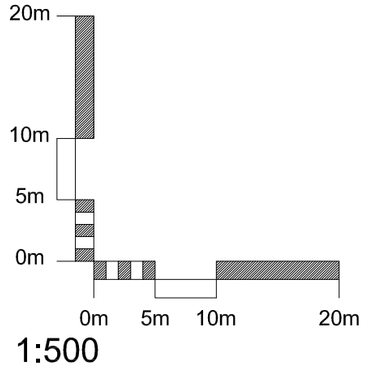

1:500

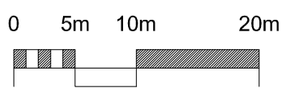

1:500

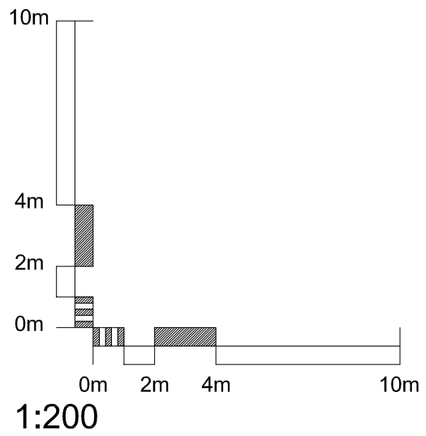

1:200

Royston St John The Baptist CE Primary School, Royston
Proposed Single Storey Extension

rev	description	date	dr by	ap by
original by Alex Stott		15.06.09		

Aedas
Building Consultancy
Aedas Building Consultancy Ltd
Norwich Union House
High Street
Huddersfield HD1 2LF
United Kingdom
T +44(0)1484 537411
F +44(0)1484 530332
E huddersfield@aedas.com
aedas.com

client
The School Governors
c/o St John the Baptist CE (VA) Primary School

project
Proposed New Single Storey Flat Roofed Infill Extension To Main Hall

drawing
Site Survey Plan

project number	scale
2009.00002.020	As Stated @A2

drawing number	rev	issue status
005	--	Planning

This drawing is to be read in conjunction with all related drawings. All dimensions must be checked and verified on site before commencing any work or producing shop drawings. The originator should be notified immediately of any discrepancy.
This drawing is copyright and remains the property of Aedas.