


EXISTING FRONT ELEVATION
SCALE 1:100

EXISTING SIDE ELEVATION
SCALE 1:100

EXISTING REAR ELEVATION
SCALE 1:100



PROPOSED FRONT ELEVATION
SCALE 1:100

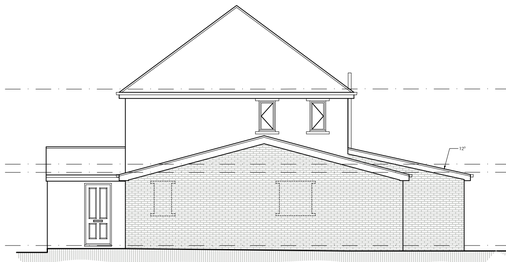


PROPOSED SIDE ELEVATION
SCALE 1:100




PROPOSED REAR ELEVATION
SCALE 1:100

PROPOSED GROUND FLOOR PLAN
SCALE 1:50

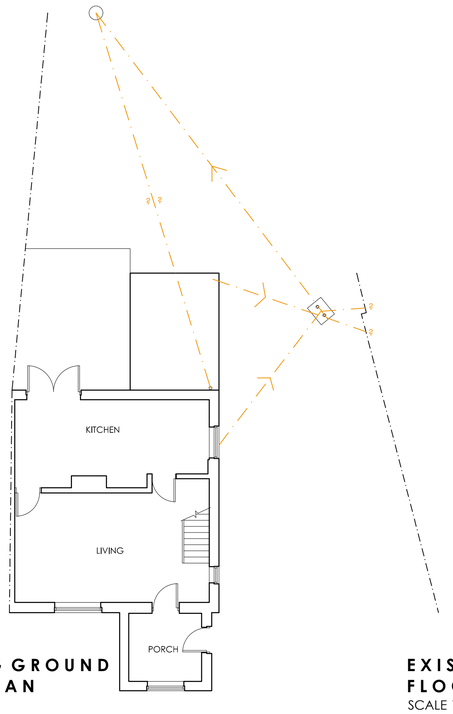

EXISTING GROUND FLOOR PLAN
SCALE 1:100

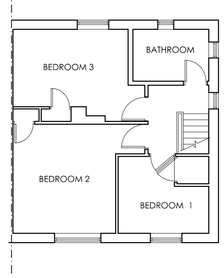


EXISTING FIRST FLOOR PLAN
SCALE 1:100





LOCATION PLAN
SCALE 1:1250

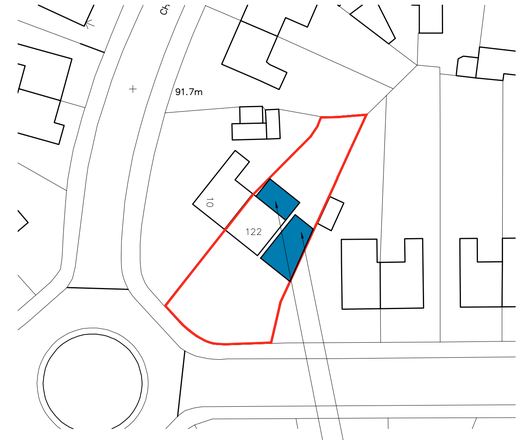

BLOCK PLAN
SCALE 1:500

White Agus PARTNERSHIP
OFFICE ONE,
34 VICTORIA ROAD,
BARNSLEY,
S70 2BU
Phone: 01226 208482
Email: info@whiteaguspartnership.co.uk
Web: www.whiteaguspartnership.co.uk
ARCHITECTURAL SERVICES

Project.	Client.
PROPOSED ALTERATIONS AT 122 WINGFIELD ROAD ATHERSLEY SOUTH, S71 3PN	MR K. MONTGOMERY
Drawing Title. PLANS AND ELEVATIONS	Date. MARCH 2022 / Scale. 1:50 & 1:100 @ A1
	Ref. 21–267 / Dwg. No. 01 / Rev. C

Date	Suffix	Description
30/09/2022	A	REVISED TO CLIENTS REQUIREMENTS
10/10/2022	B	REVISED TO CLIENTS REQUIREMENTS
08/11/2022	C	REVISED TO CLIENTS REQUIREMENTS