

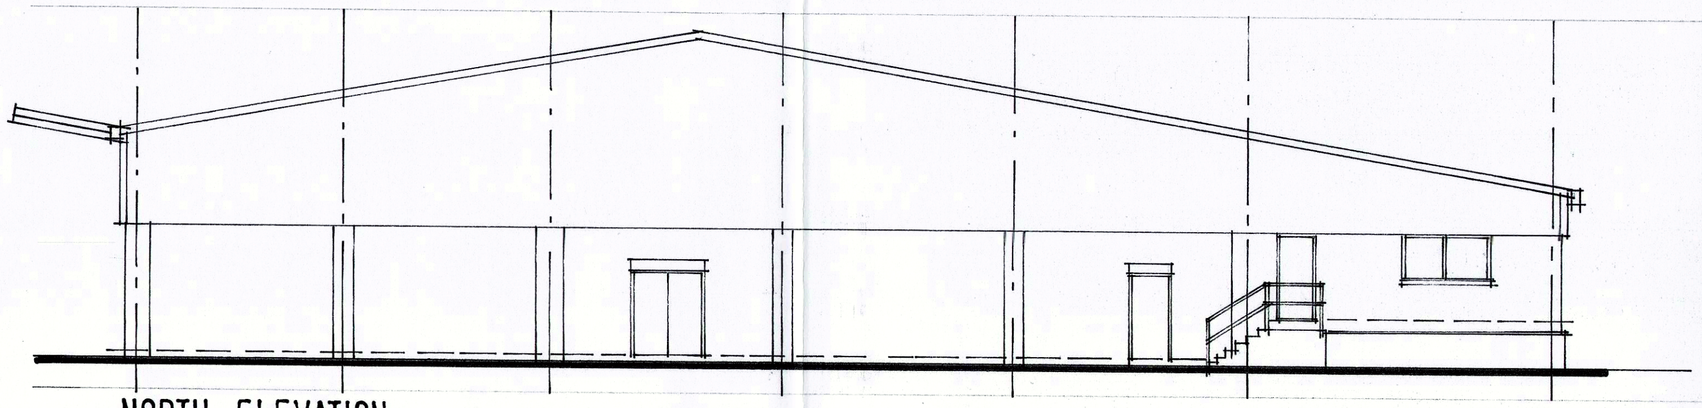



NORTH ELEVATION

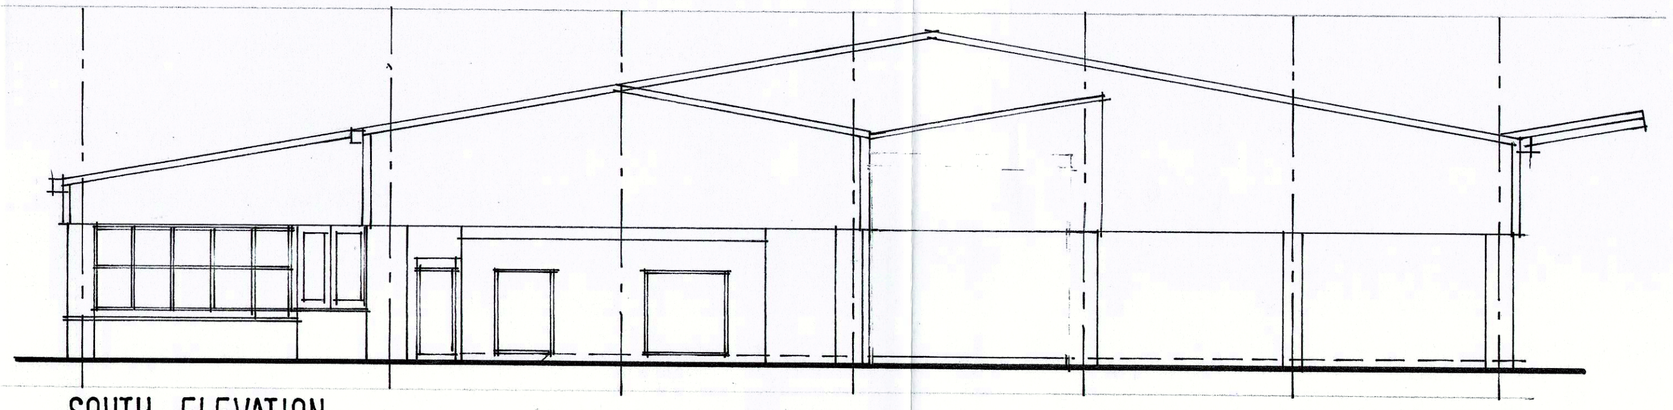

SOUTH ELEVATION

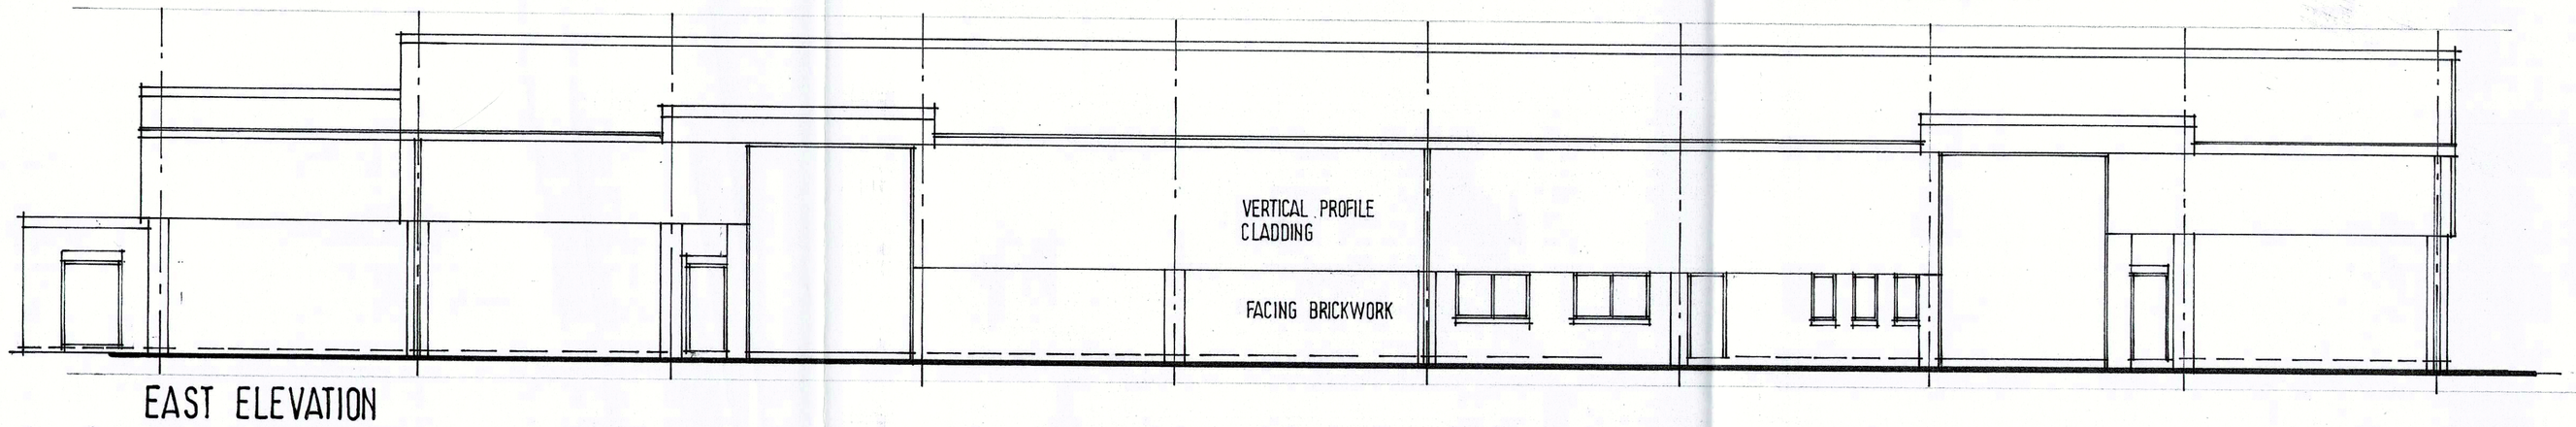

EAST ELEVATION

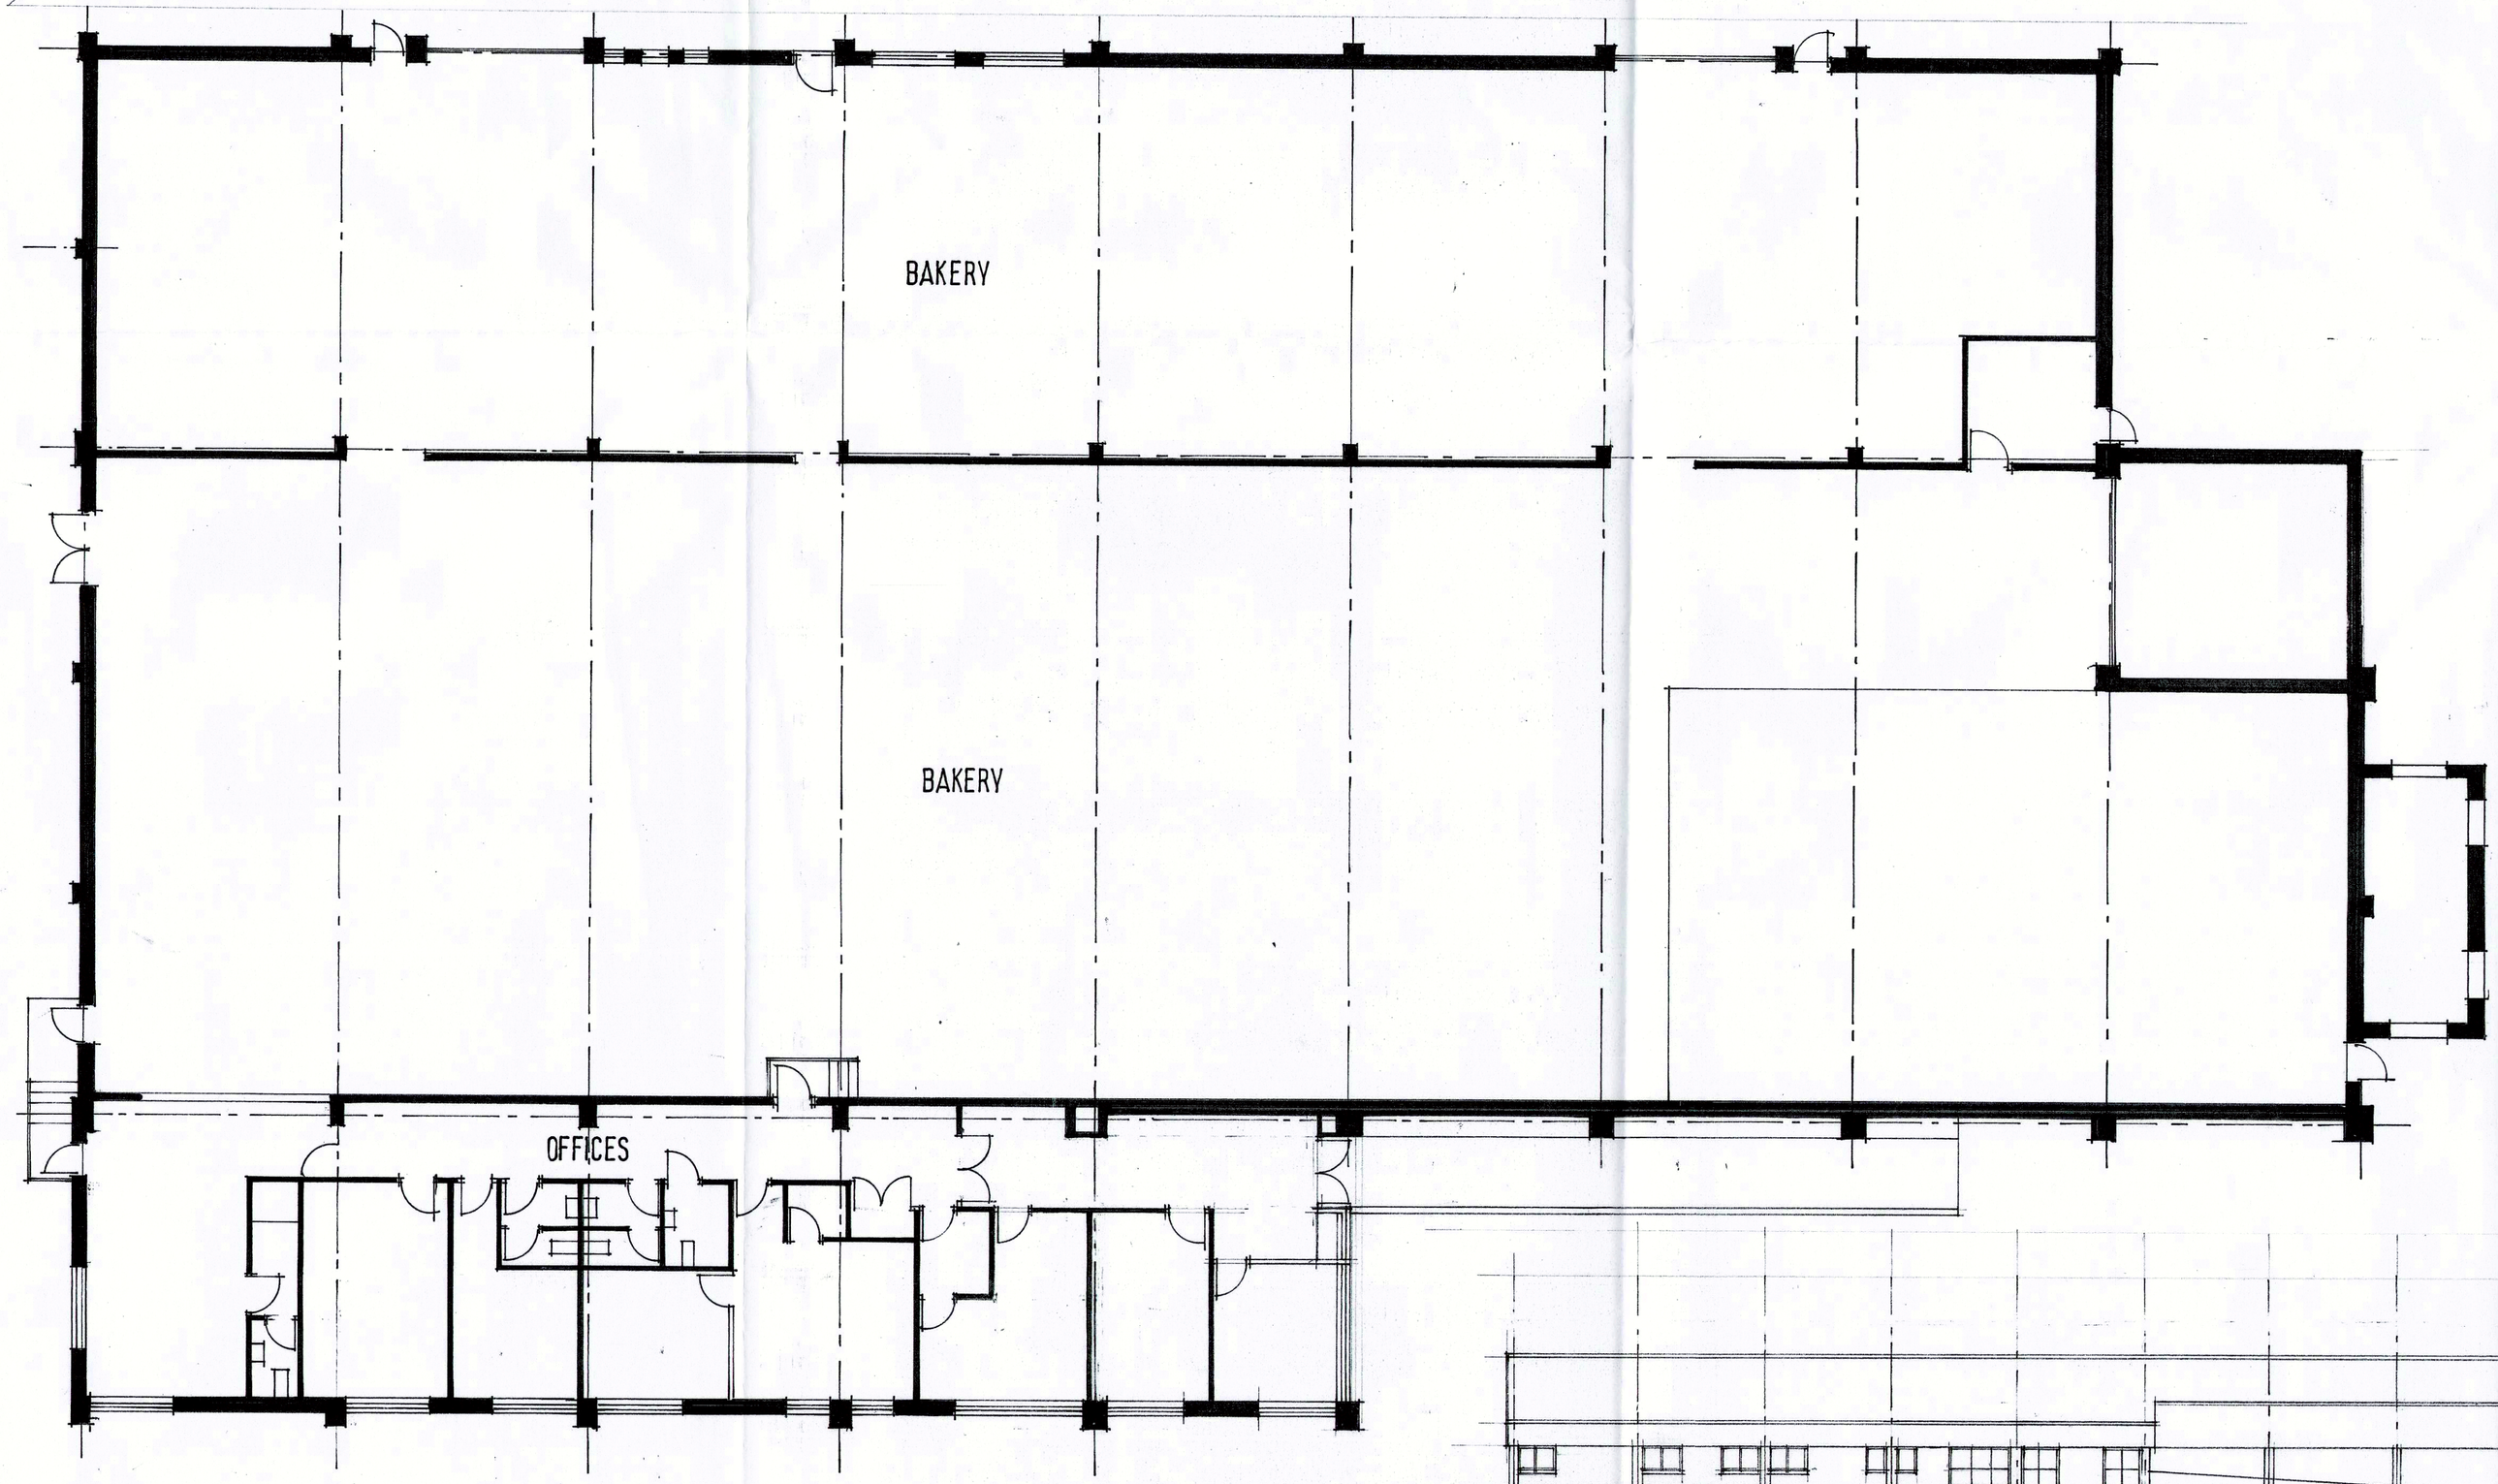

PLAN

WEST ELEVATION 1:200

Ref.	Revision	Date

Client

HAYWOOD & PADGETT LTD

Project

THE BAKERY
SHAWFIELD ROAD
CARLTON IND. EST.

Title

EXISTING BAKERY

Scale: 1:100 Drawn: SL

Date: SEPT 11 Drawing No: S/3/6

BDS

BUILDING DESIGN SERVICES
15 Hunters Avenue Barnsley S70 6PL
TEL: 01226 733224