

NOTES:


1. DO NOT SCALE from the drawing
2. Further dimensions required to be requested from the project technical team
3. Report discrepancies to JDDK project team immediately.
4. This model file contains the following consultants model files:-

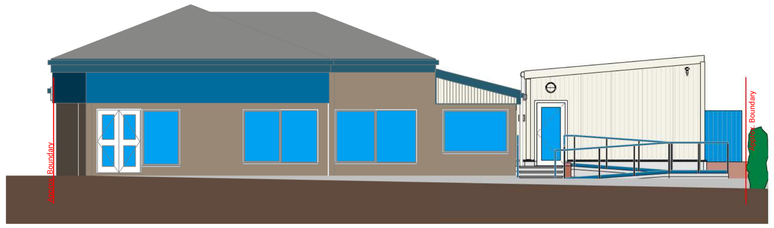

1 *South West (Front) Elevation - Existing*
1 : 100

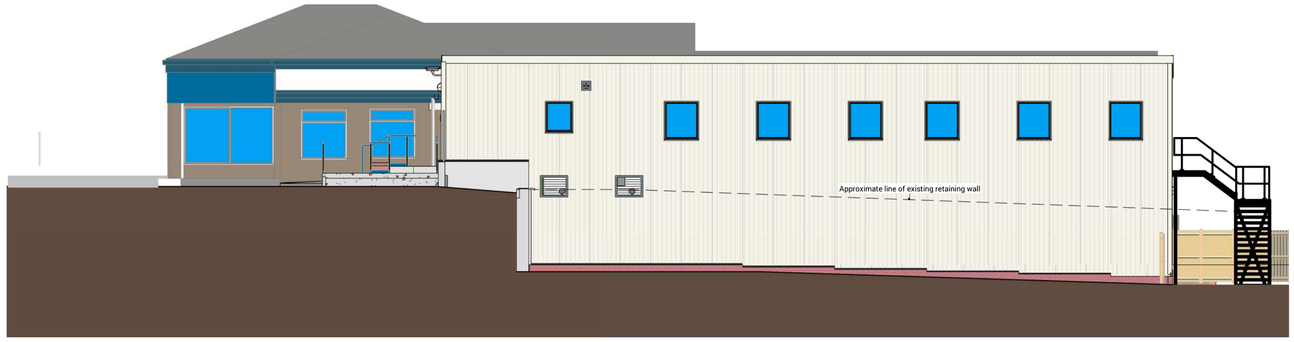

2 *South East Elevation - Existing*
1 : 100

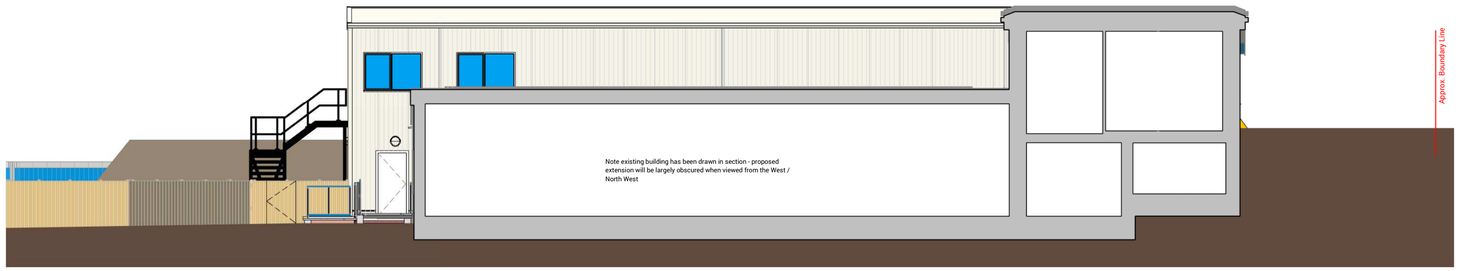

3 *North West Elevation - Existing*
1 : 100



4 *North East (Rear) Elevation - Existing*
1 : 100

0m 1 2

REV	ISSUED BY	DATE	DESCRIPTION

REVISION LOG

JDDK Architects
Millmount Ponteland Road
Newcastle upon Tyne
NE5 3AL
t. 0191 286 0811
f. 0191 286 3870
e. millmount@jddk.co.uk
jddk.co.uk
DISCOVER DESIGN DELIVER

CLIENT
Vets 4 Pets

PROJECT TITLE
3801 Vets 4 Pets Barnsley

TITLE
Existing Elevations

MAIN CONTRACTOR

QUANTITY SURVEYOR | **M&E CONSULTANT**

STRUCTURAL CONSULTANT | **OTHER CONSULTANT**

DRAWING No. 3801-JDDK-DR-A-3003 | **REV**

JDDK INTERNAL REF: 3801 | **JDDK REF NO:** 30.03
SCALE: 1 : 100 @ A1 | **ISSUE DATE:** 03/08/2020
DRAWN BY: OH | **CHECKED BY:**
STATUS: | **PURPOSE OF ISSUE:** PLANNING