

MR & MRS LEE WATSON

SINGLE DWELLING WITH GARAGE & GARDEN BUILDING TO LAND AT 59 WEETSHAW CLOSE, SHAFTON. BARNSLEY. S72 8PZ

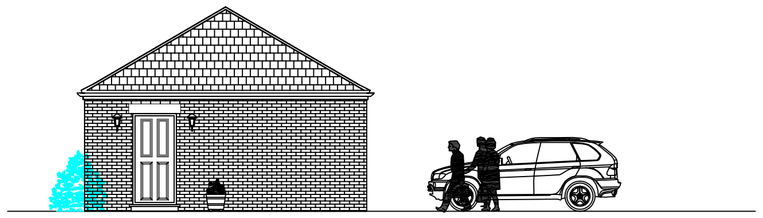


Proposed Garden building Side Elevation

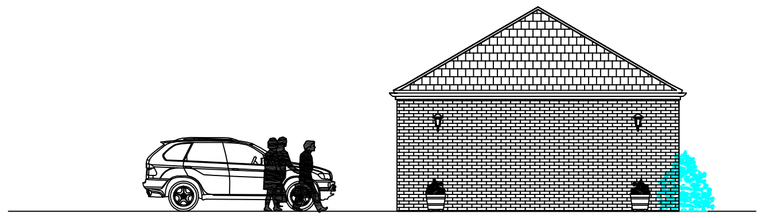

Proposed Garden building Side Elevation



Proposed Garden building Front Elevation

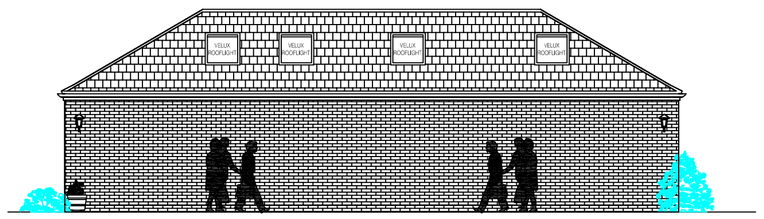

Proposed Garden building Rear Elevation



Proposed Front Elevation




Proposed Rear Elevation



Proposed Side Elevation



Proposed Side Elevation

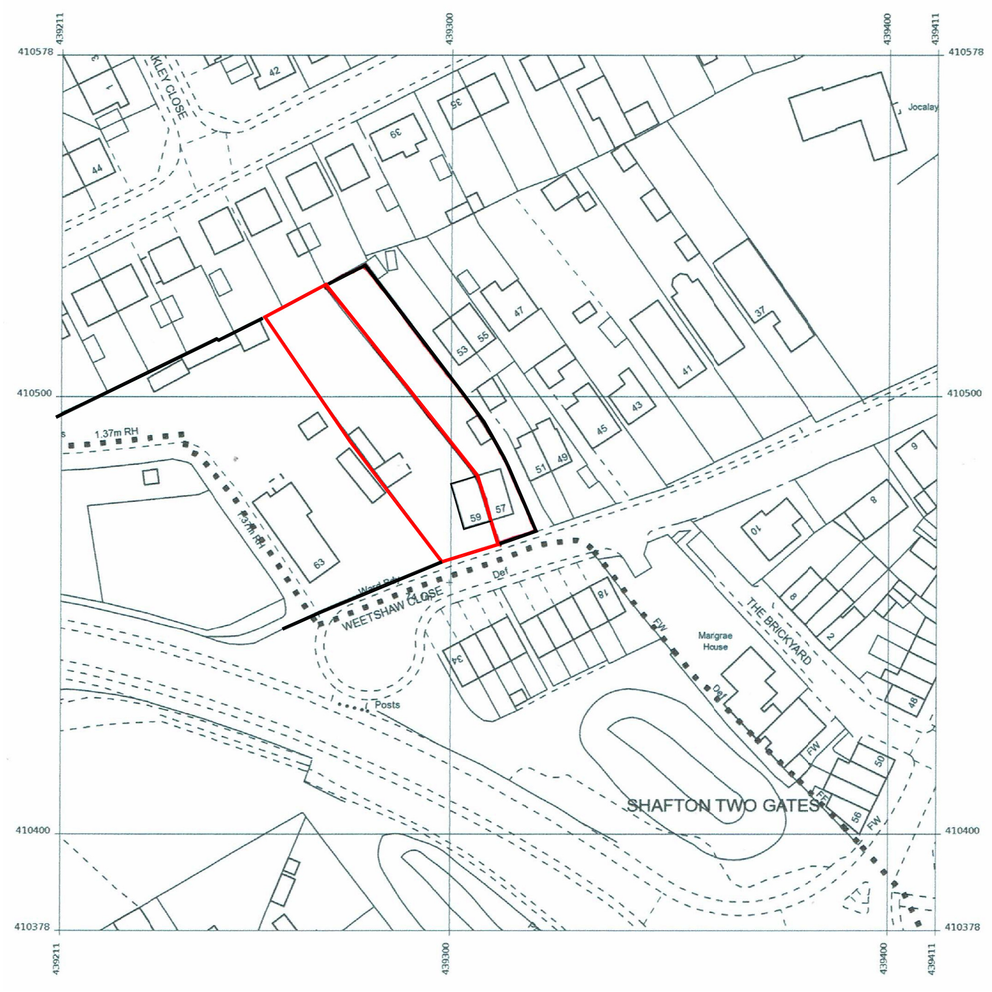

Site Location Plan @ 1:1000

Architectural design
Planning & Building Regulations
Landscape architecture
3D Visualisation & model making

CLIENT
MR.&.MRS.LEE.WATSON

NEW.BUILD.HOME.&.GARAGE.WITH DETACHED.GARDEN.BUILDING

DRAWING OF
LAND.AT.59.WEETSHAW.CLOSE SHAFTON.BARNSLEY.S72.8PZ

PROPOSED.ELEVATIONS

drawing no	rev	date
DWG-001	-	JUNE-2022

scale	drawn	checked by	checked date
1:100@.A1	SMT	LW	JUNE-2022

PROPOSED ELEVATIONS - DEVELOPMENT TO LAND AT 59 WEETSHAW CLOSE - SCALE 1:100