

Drawing No.	Rev No.
MDL002 -001	

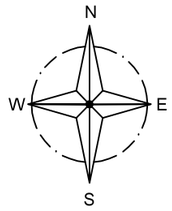

INDICATIVE ONLY

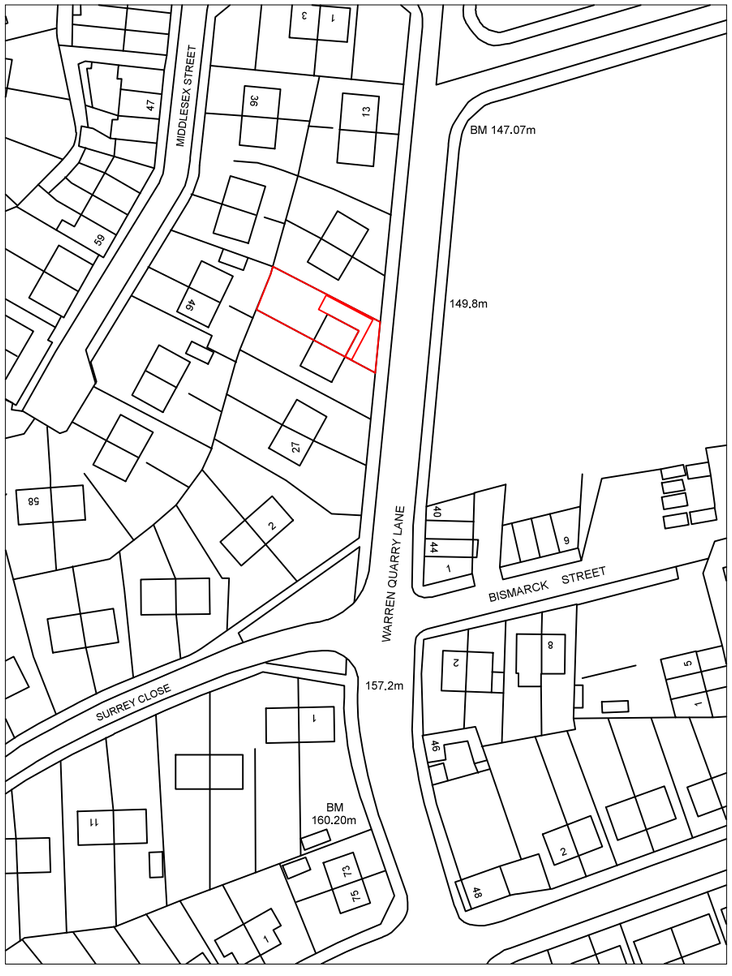

LOACATION PLAN
SCALE 1:1250 AT A3



SITE PLAN
SCALE 1:500 AT A3

DO NOT SCALE: Contractor to check all dimensions and report any omissions or errors

NOTES

Rev	Description	By	Chk	App	Date

JRB DESIGNS Ltd
1 Saville Road
Cudworth
Barnsley
S72 8LT
Tel: 01226 383542
Fax: 01226 380078
Mob: 07970 541192
Email: john@jrbdesigns.co.uk

This drawing is copyright. © jrbdesigns Ltd.

Client
MR. D LEE

Drawing Title
SITE PLANS

Address
21 WARREN QUARRY LANE
BARNSLEY
S70 2ND

Project Title:
TWO STOREY SIDE, BACK & SINGLE FRONT EXTENSIONS

Purpose of Issue:
PLANNING

Drawing Status
FIRST ISSUE

Scale at A3	Drawn By	Date	
AS SHOWN	JRB	15/06/2017	
Checked By	Date	Approved By	Date
	15/06/2017		15/06/2017
Project No.		Drawing No.	Revision
MDL002		001	-

APPROVAL [X] INFORMATION [ ] TENDER [ ] CONTRACT [ ] CONSTRUCTION [ ]