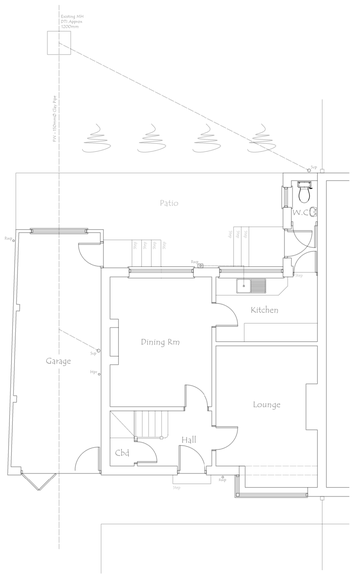

Existing Ground Floor Plan

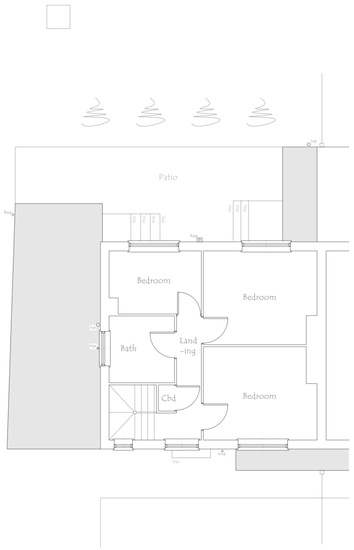

Existing First Floor Plan

Existing Front Elevation

Existing Side Elevation

Existing Rear Elevation

Existing Section

Proposed Front Elevation

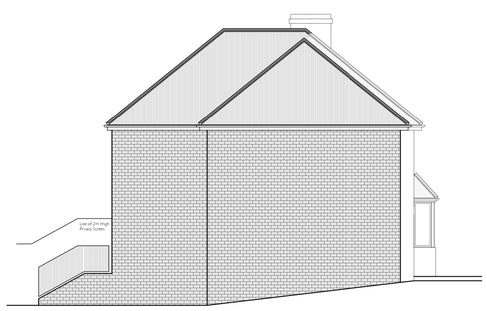

Proposed Side Elevation

Proposed Rear Elevation

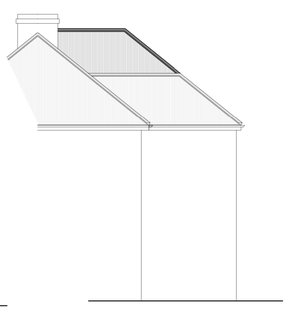

Proposed Side Elevation

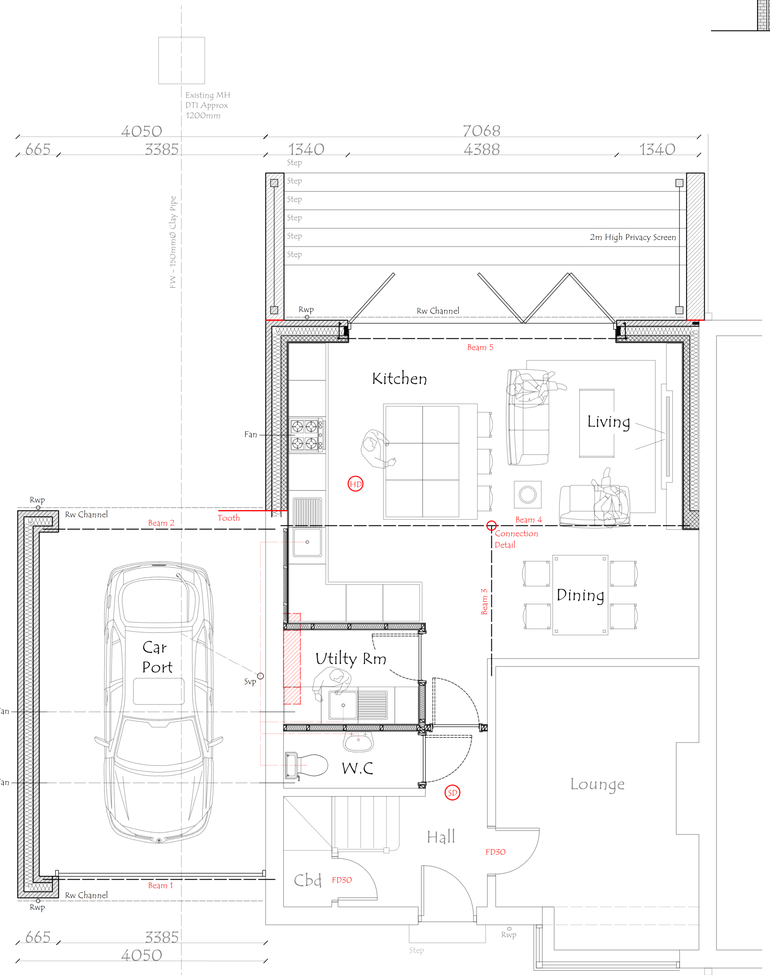

Proposed Ground Floor Plan

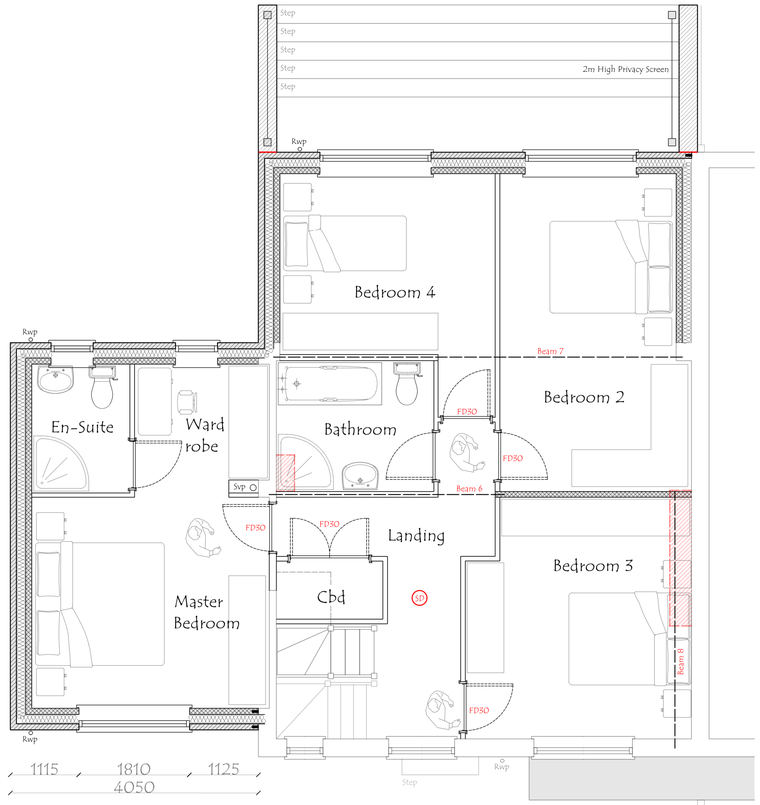

Proposed First Floor Plan

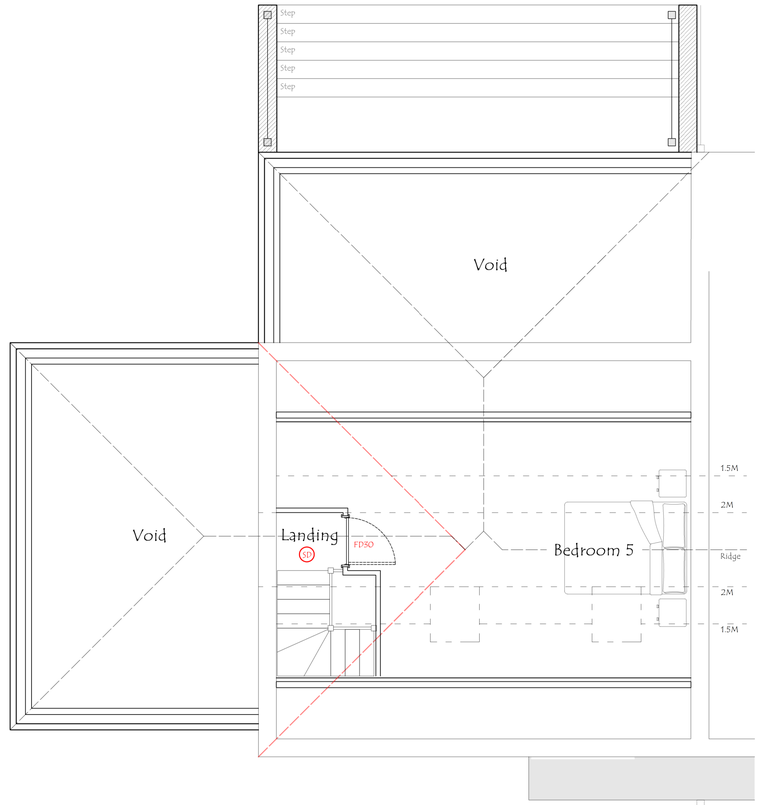

Proposed Outline Second Floor Plan

JDS DESIGNS LTD
71 PILLEY GREEN TANKERSLEY BARNSLEY S75 3AB
TEL - 01226 745 524 EMAIL - JDS.DESIGNS@GMAIL.COM

PROJECT TITLE

The Erection of a Two Storey Side & Rear Extension & Loft Conversion to Form Room in the Roof Space at 18 Clough Road Hoyland Barnsley S74 9DZ

DRAWING TITLE

Existing & Proposed Plans

PROJECT NO. 2025.00410.000

DWG NO. PL001

SCALE 1:50 / 100 @ A1

REV. A

For Town and Country Planning and Building Regulations Consideration Only

REV	DESCRIPTION	DATE	DRWN
A	Roof Lights added to front elevation	9.2.26	A