Notes:

PLANNING DRAWINGS, NOT TO BE USED FOR BUILDING REGULATIONS OR CONSTRUCTION PURPOSES

0 5m

Revision:--

Revision List:

Project Name: Hillside Quarry, Thurlstone


Drawing Title: Ground Floor Plan - Proposed

Drawing Number: 1044/TP/004

Scale: 1:100@A3

N

Date: Sept 11

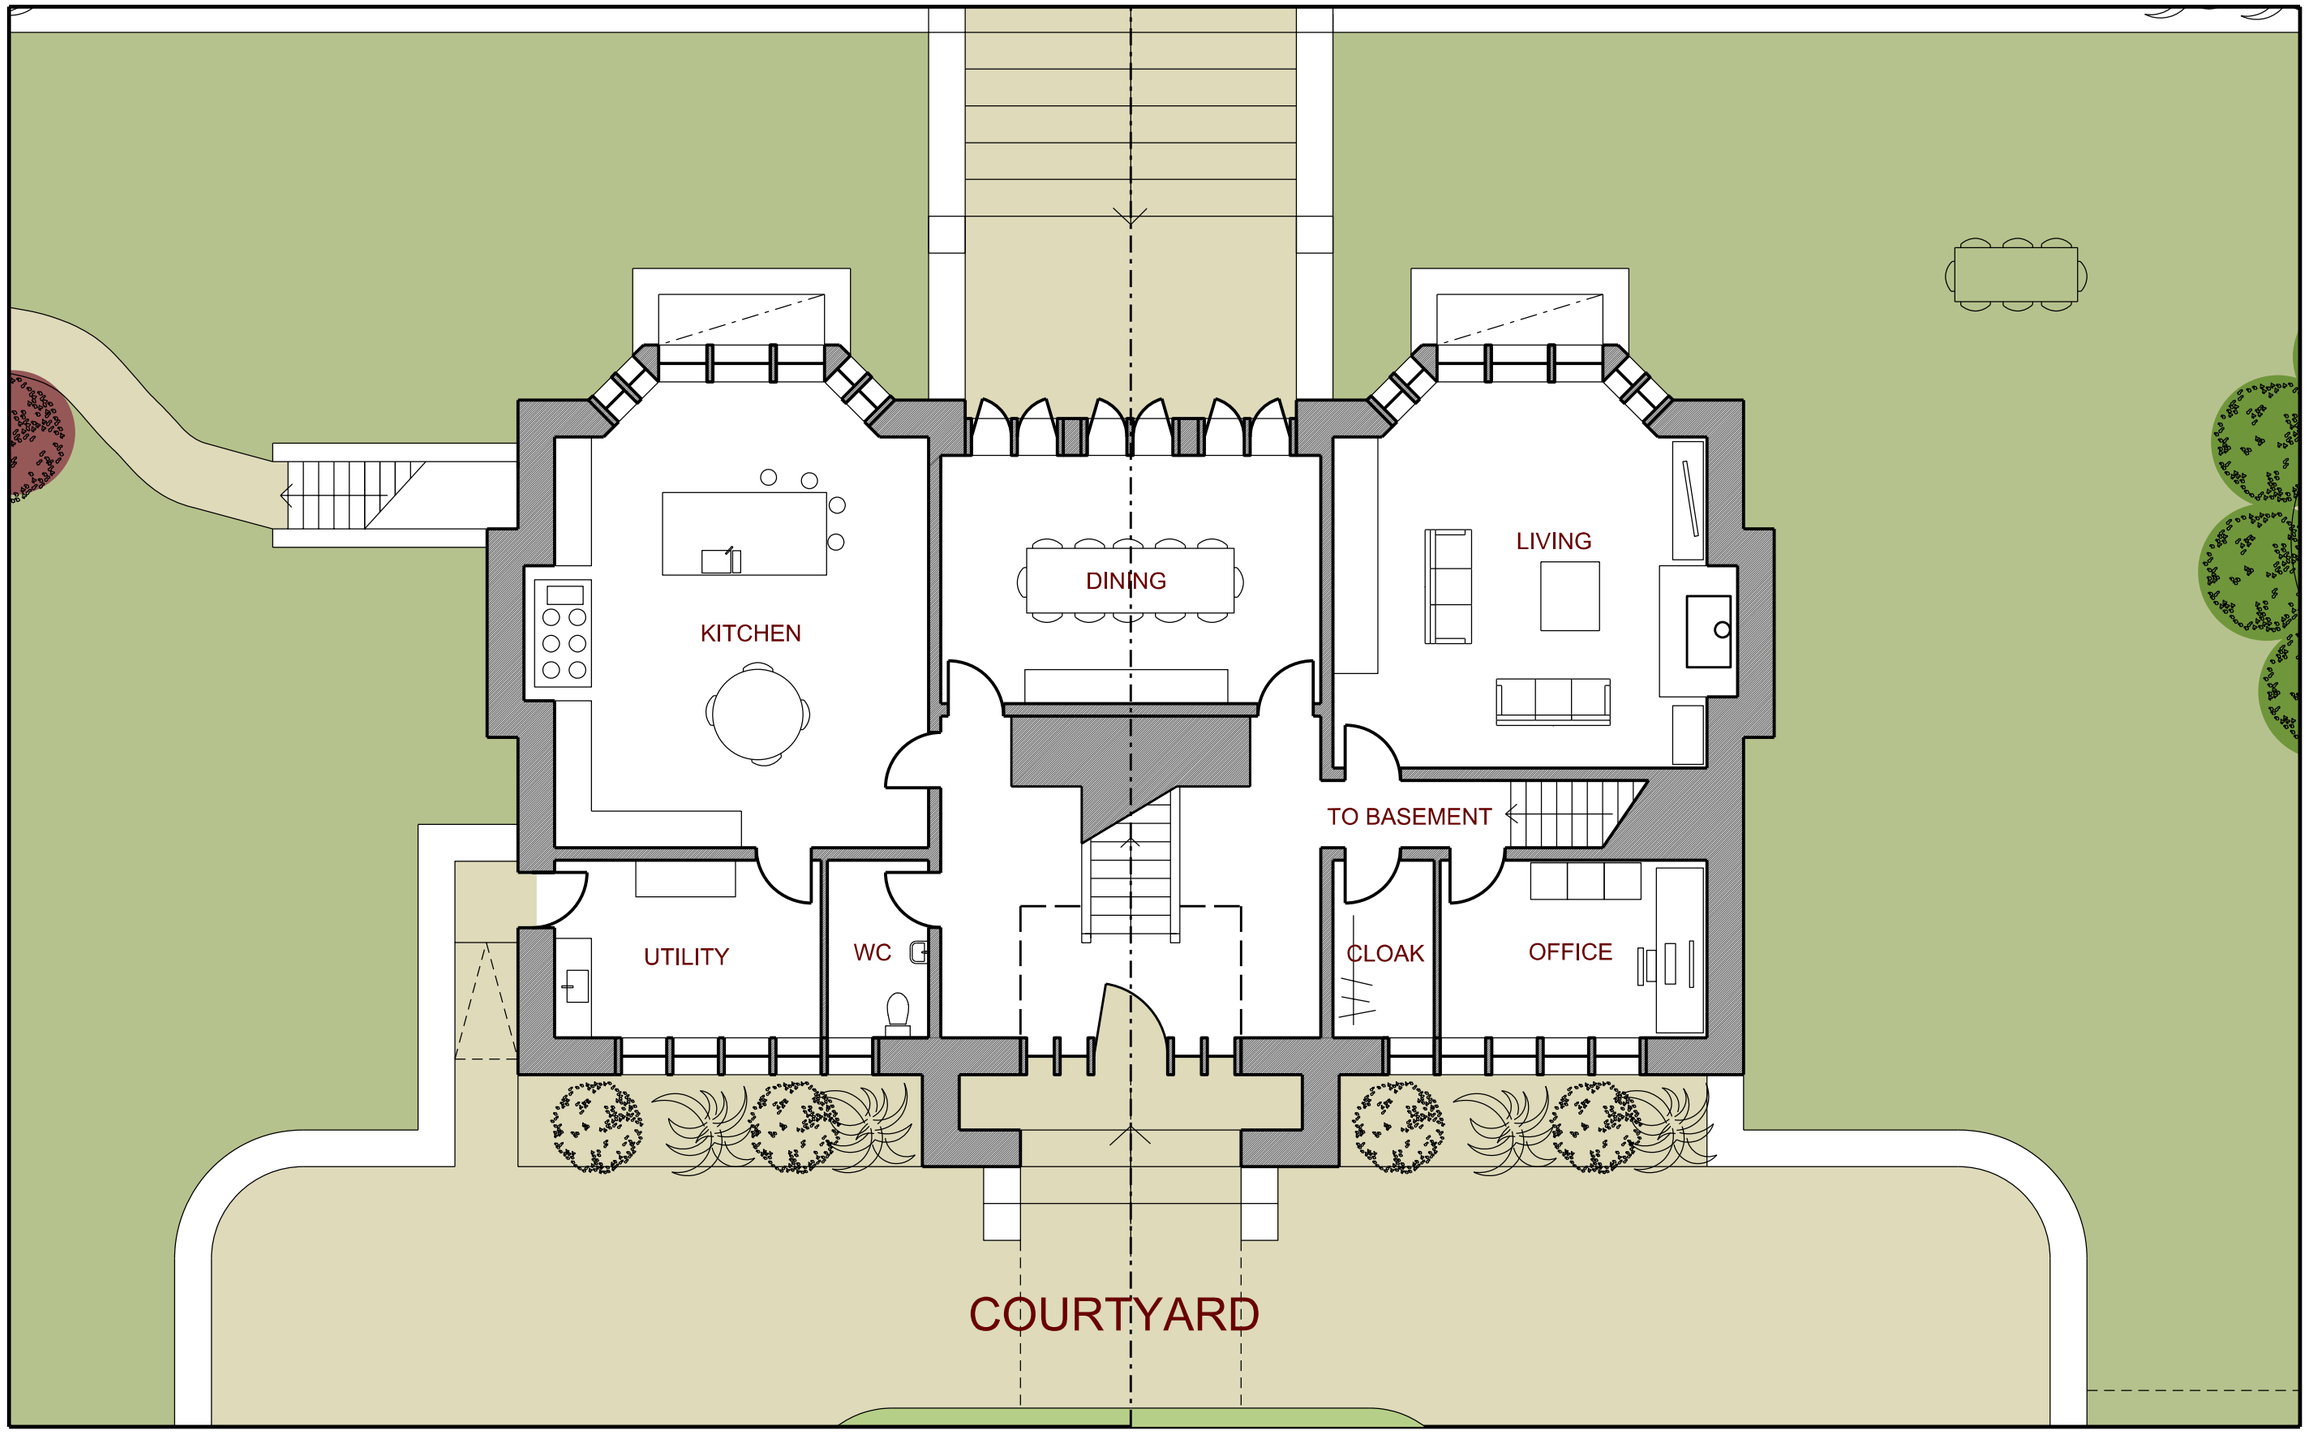

DSA design space architecture t: +44 (0)1226 762697 e:info@designspacearchitects.co.uk www.designspacearchitects.co.uk