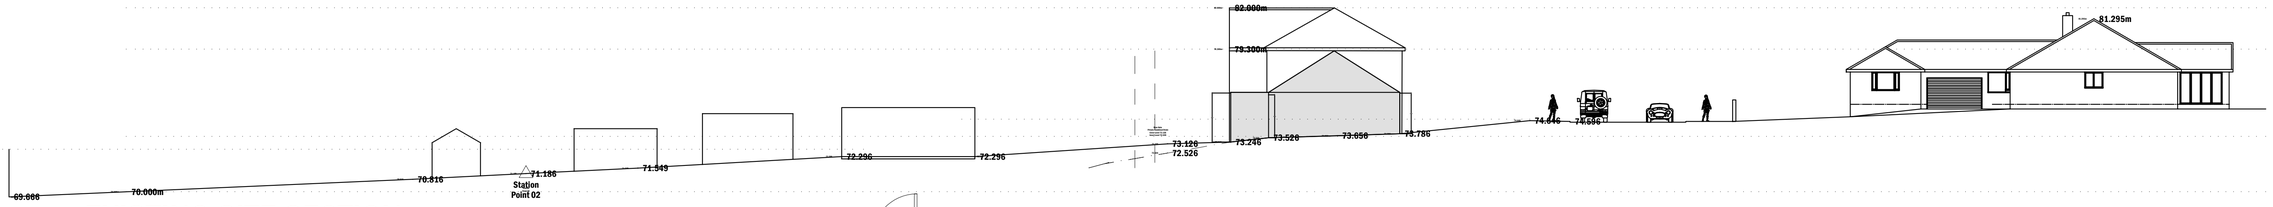

7 EXISTING SITE SECTION

SCALE: 1:200

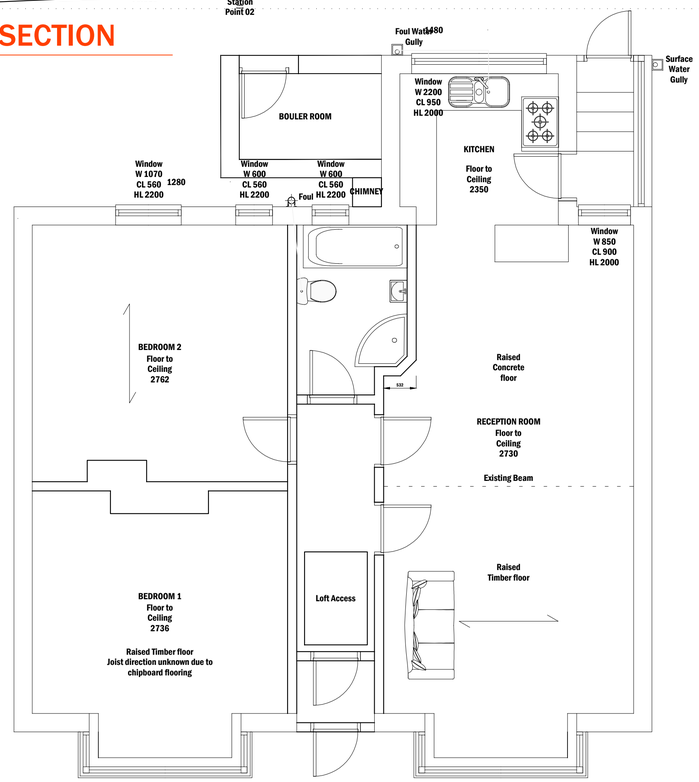

1 GROUND FLOOR PLAN

SCALE: 1:50

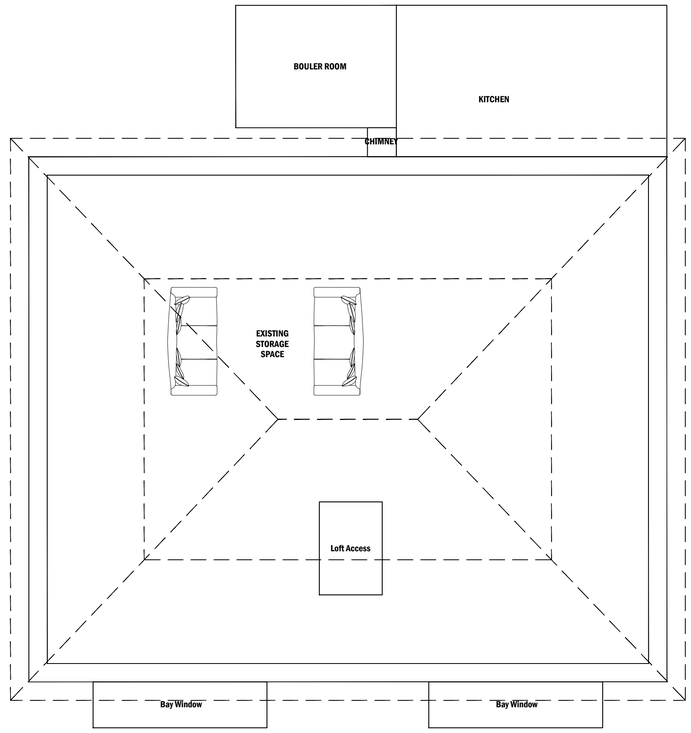

2 FIRST FLOOR PLAN

SCALE: 1:50

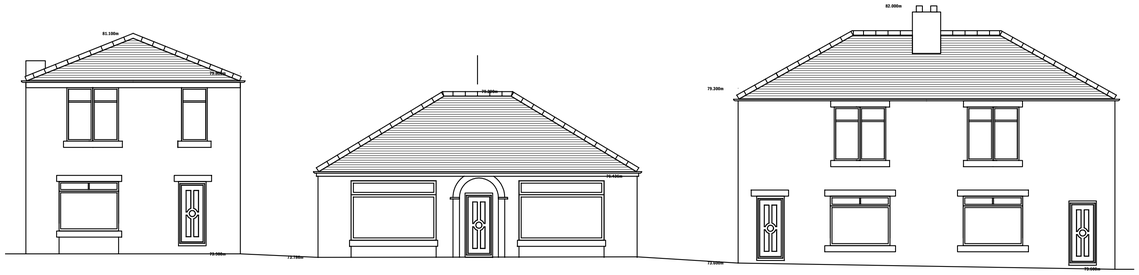

3 Existing Front Elevation

SCALE: 1:100

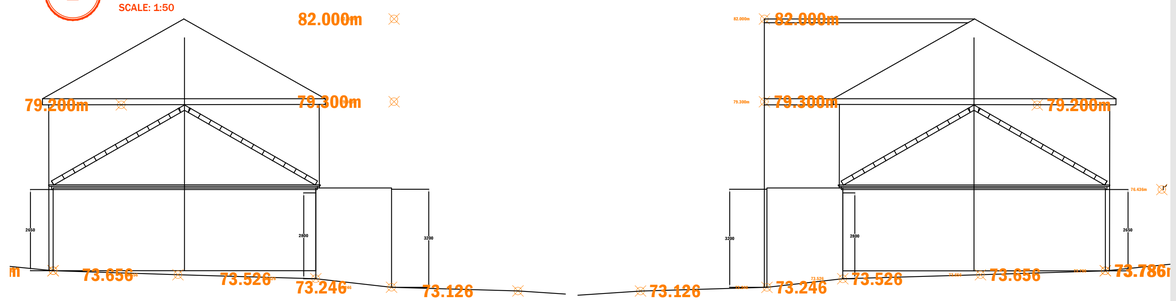

4 Existing Eastern Elevation

SCALE: 1:100

5 Existing Western Elevation

SCALE: 1:100

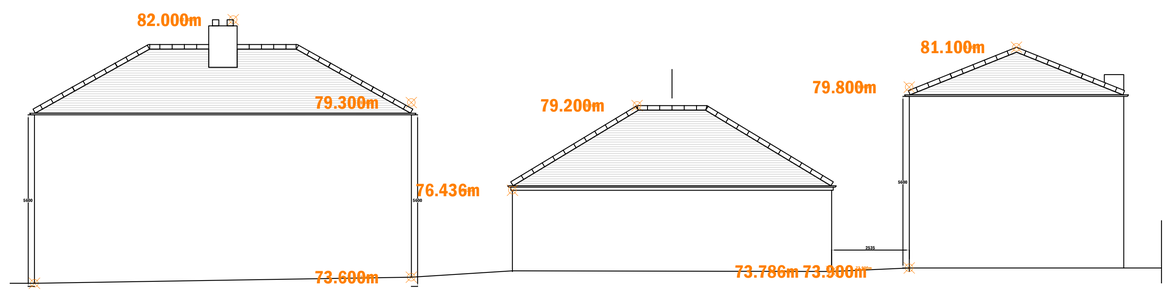

6 REAR ELEVATION

SCALE: 1:100

HIRST ARCHITECTURE LTD
WWW.LHADESIGN.COM

THIS DRAWING/COPY AND ANY DESIGN THEREON IS PROTECTED BY COPYRIGHT AND IS THE PROPERTY OF HIRST ARCHITECTURE LTD. IT IS TO BE USED ONLY FOR THE PURPOSE FOR WHICH IT WAS EXPRESSLY LOANED AND IS NOT TO BE COPIED IN ANY FORMAT. INFORMATION WITHIN THIS DRAWING IS NOT TO BE PASSED TO ANY THIRD PARTY WITHOUT PRIOR WRITTEN CONSENT. ALL MEASUREMENTS TO BE CHECKED ON SITE PRIOR TO CONSTRUCTION. DO NOT SCALE THIS DRAWING.
HIRST ARCHITECTURE LTD
COMPANY NUMBER 12942045
2020 ©

NOT FOR CONSTRUCTION

PROJECT

NO.155
WEETSHAW LANE
BARNSLEY S72 8BL

CLIENT:
MR & MRS STEWART

Notes:

DRAWING STAGE:
PLANNING
DRAWING Title:
EXISTING BUILDING PLANS

JOB NO:	DRAWING:
HA-21-10	04

REVISION	DESCRIPTION	DATE
--	ORIGINAL ISSUE	MAY 21
--		
--		
--		
--		
--		
--		

N W E S

SCALE: 1:50 **A.1**